SHEET: COW-A1 (05/2005)

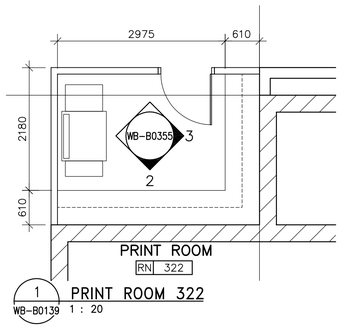

1 WB-B0139 PRINT ROOM 322 1 : 20

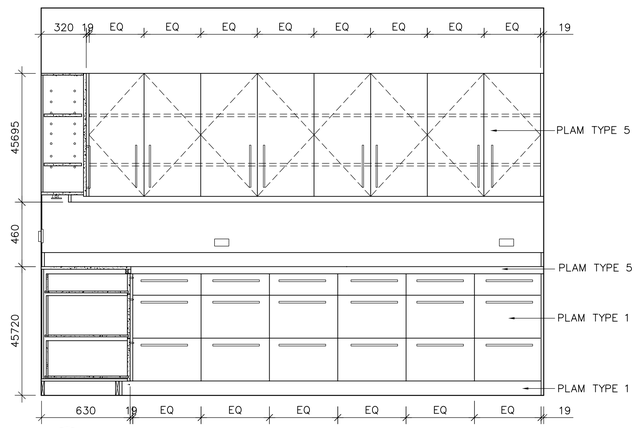

2 WB-B0355 PRINT ROOM 322 1 : 20

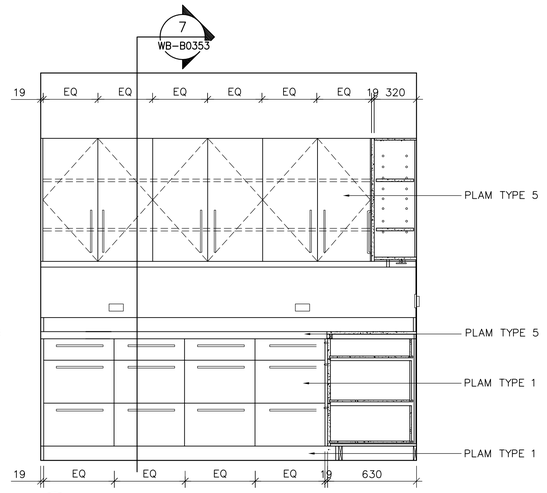

3 WB-B0355 PRINT ROOM 322 1 : 20

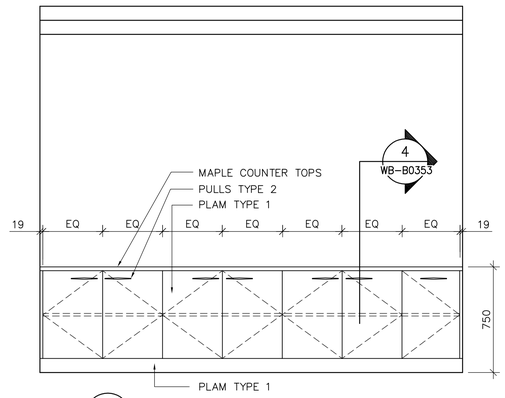

4 WB-B0354 CONFERENCE ROOM 333 1 : 20

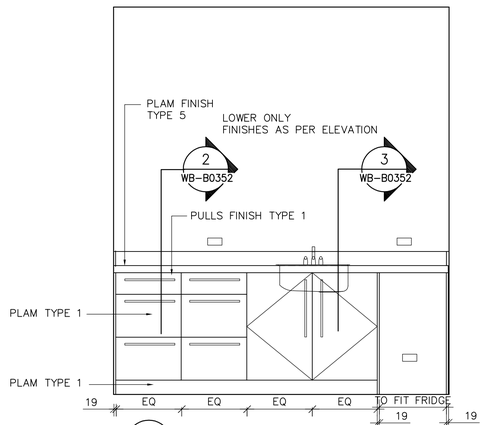

5 WB-B0353 COFFEE 1 : 20

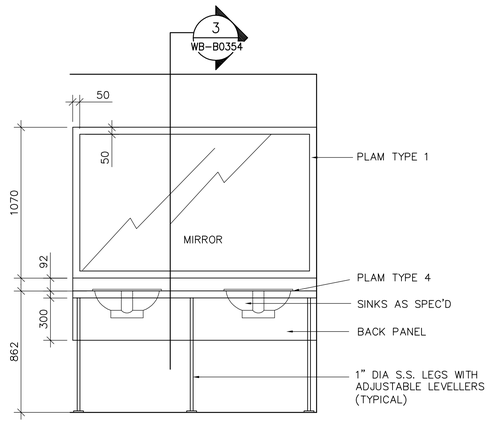

6 WB-B0353 MEN'S BATH ROOM 229 1 : 20

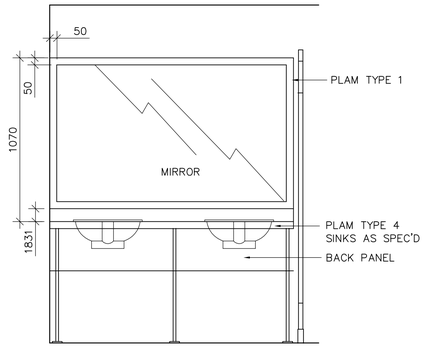

7 WB-B0353 WOMEN'S ROOM 230 1 : 20

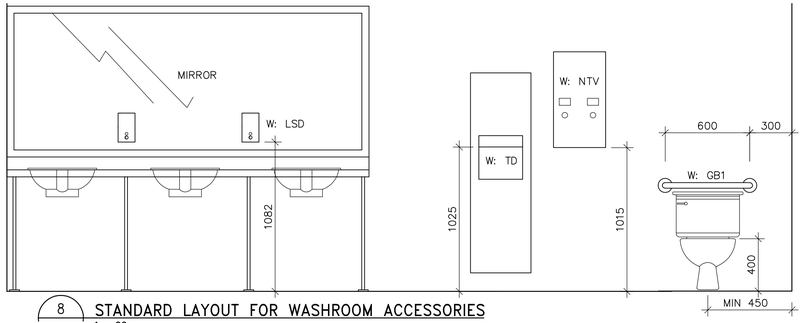

8 WB-B0355 STANDARD LAYOUT FOR WASHROOM ACCESSORIES 1 : 20

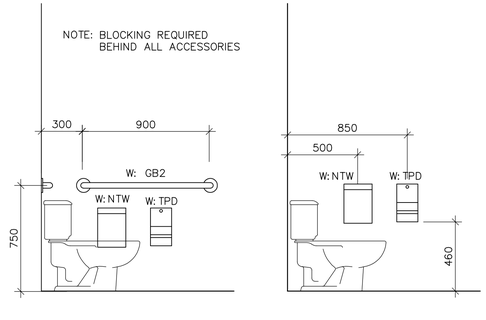

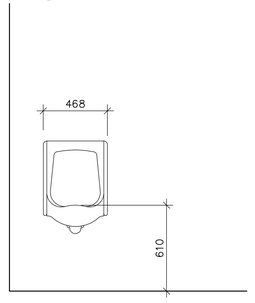

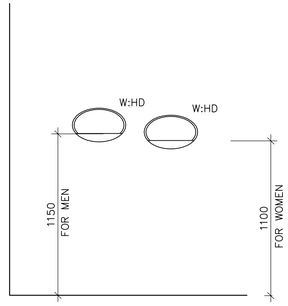

PROVINCE OF MANITOBA
NEIL COOPER ARCHITECT INC. №090
APPROVED ARCHITECTURAL CORPORATION

NO.	REVISIONS	DATE	BY
00	ISSUED FOR TENDER	07/06/05	LK

B.M.
ELEV.

CH2MHILL
Fredericksson Cooper ARCHITECTS
EarthTech A Tyco International Ltd. Company

DESIGNED BY MG	CHECKED BY BJS
DRAWN BY MG	APPROVED BY AHL
SCALE: AS NOTED	RELEASED FOR CONSTRUCTION BY: R. SOROKOWSKI
DATE 2005/08/05	DATE 2007/06/05

ENGINEER'S SEAL
ORIGINAL SIGNED BY
NEIL COOPER
2007/06/05

CONSULTANT DRAWING NO.
WB-B0355

Winnipeg

THE CITY OF WINNIPEG
WATER AND WASTE DEPARTMENT
ENGINEERING DIVISION

WATER TREATMENT PLANT
MAIN BUILDING
OFFICE AND PLANT INTERIOR FINISHES

ARCHITECTURAL
MILLWORK PLANS, ELEVATIONS, SECTIONS AND STANDARD LAYOUT

CITY FILE NUMBER
SHEET OF
CITY DRAWING NUMBER
1-0601B-A-B0355-001-00D

Last Save: 2007-06-01 12:24 PM

E:\NC\JOBDATA\2004\04018 WINNIPEG WATER TREATMENT\02A-CAD\WTP\CONT DWGS\FCA\INTERIOR ELEVATIONS-SAI\07-06-05_95-2007 IFT\ORIG. SIGNED\WB-B0355.DWG