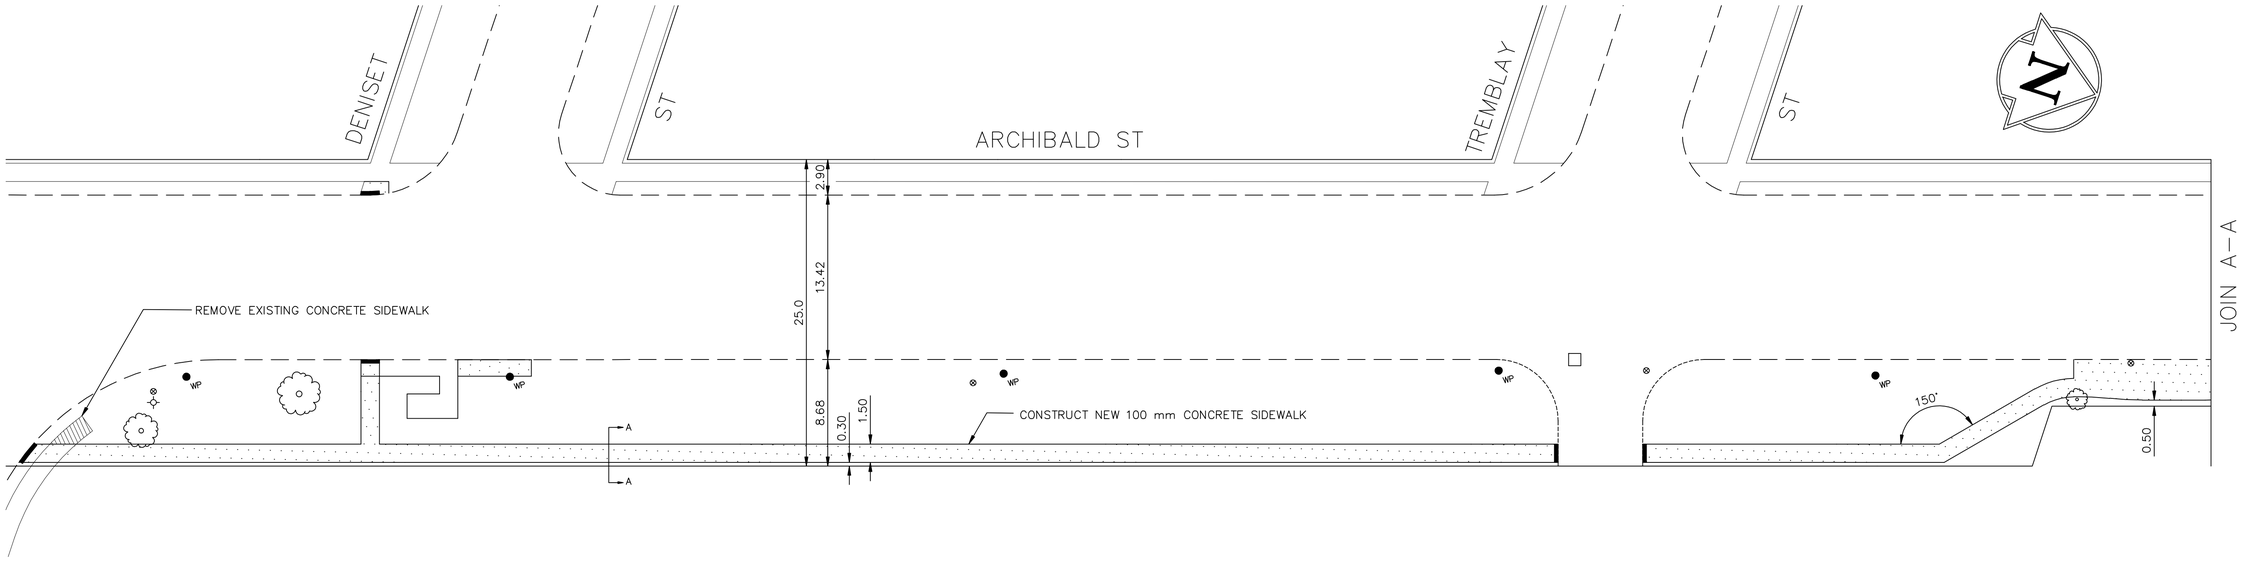

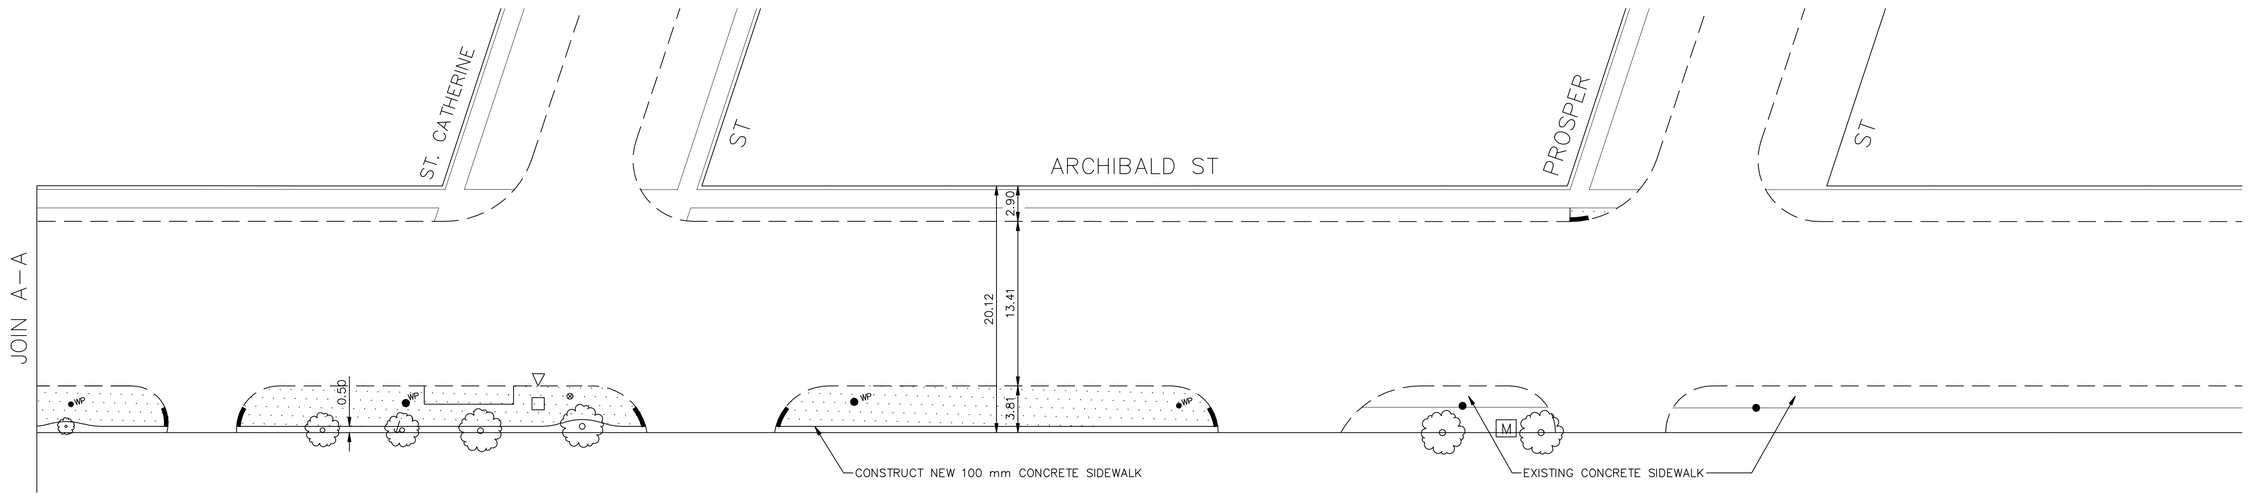

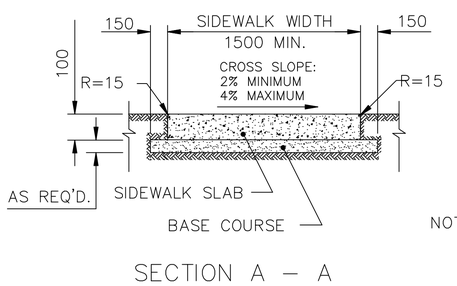

SECTION A – A

NOTE: SIDEWALK SLAB SURFACE WILL BE GIVEN A TEXTURED BROOM FINISH. NO EDGER MARKS WILL BE LEFT.

METRIC
WHOLE NUMBERS INDICATE MILLIMETRES
DECIMALIZED NUMBERS INDICATE METRES

WARNING

IF POWER EQUIPMENT OR EXPLOSIVES ARE TO BE USED FOR EXCAVATION ON THIS PROJECT THE CONTRACTOR MUST:

1) OBTAIN CLEARANCE FROM THE GAS UTILITY PRIOR TO EXCAVATION.
2) TAKE PRECAUTION TO AVOID DAMAGE TO GAS UTILITY INSTALLATIONS.

SEE PROVINCIAL REGULATION 210/72 FOR DETAILS

CONSTRUCTION NOTES

1) CURB REPLACEMENT AS DIRECTED BY THE CONTRACT ADMINISTRATOR
2) SIDEWALK REPLACEMENT AS DIRECTED BY THE CONTRACT ADMINISTRATOR.
3) BOULEVARD REPLACEMENT AS DIRECTED BY THE CONTRACT ADMINISTRATOR.

BID OPPORTUNITY NO. 16–2008

EXISTING	LEGEND – PLAN	PROPOSED	EXISTING	LEGEND – PLAN	PROPOSED	EXISTING	LEGEND – PROFILE	PROPOSED
150 WM	WATERMAIN	150 WM		HYDRO		150 WM	WATERMAIN	150 WM
	HYDRANT			MTS		300 LDS	SEWER	300 LDS
	VALVE			CONCRETE SIDEWALK				
300 LDS	LAND DRAINAGE SEWER	300 LDS		LIMIT OF ASPHALT				
250 CS	COMBINED SEWER	250 CS		CURB RENEWAL				
	MANHOLE			ASPHALT				
	CATCH BASIN		× 31.000	ELEVATIONS	31.000		SOUTH/EAST PL	
	CURB INLET			PROPERTY LINE			NORTH/WEST PL	
	WOOD POLES			SURVEY BAR			℄ PROFILE	
	LAMP STANDARD			CURB STOP			SOUTH/EAST GUTTER	
	GAS			RAMP CURB			NORTH/WEST GUTTER	

LOCATION APPROVED
UNDERGROUND STRUCTURES

SUPR. U/G STRUCTURES COMMITTEE — DATE

NOTE:
LOCATION OF UNDERGROUND STRUCTURES AS SHOWN ARE BASED ON THE BEST INFORMATION AVAILABLE. BUT NO GUARANTEE IS GIVEN THAT ALL EXISTING UTILITIES ARE SHOWN OR THAT THE GIVEN LOCATIONS ARE EXACT. CONFIRMATION OF EXISTENCE AND EXACT LOCATION OF ALL SERVICES MUST BE OBTAINED FROM THE INDIVIDUAL UTILITIES BEFORE PROCEEDING WITH CONSTRUCTION.

B.M.
ELEV.

NO.	REVISIONS	DATE	BY

ENGINEERING DIVISION
TECHNOLOGY SERVICES BRANCH
106 - 1155 PACIFIC AVE

DESIGNED BY L.B. — CHECKED BY D.K.
DRAWN BY G.C. — APPROVED BY P. PAUL
HOR. SCALE: 1 : 250
VERTICAL: 1 : 10
DATE 2008/18/01

ENGINEER'S SEAL
PROVINCE OF MANITOBA
P.S. PAUL
MEMBER
24883
REGISTERED ENGINEER

ORIGINAL SIGNED BY
P.S. PAUL JAN. 18/08

Winnipeg

THE CITY OF WINNIPEG
PUBLIC WORKS DEPARTMENT

ARCHIBALD STREET E. SIDE
FROM **DENISET ST** TO **PROSPER ST**
CONSTRUCTION OF NEW CONCRETE SIDEWALK

CITY DRAWING NUMBER SE–07–40
SHEET 1 OF 1
1