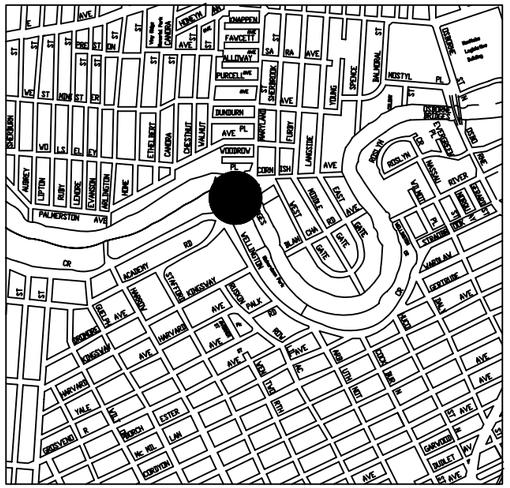

LOCATION PLAN

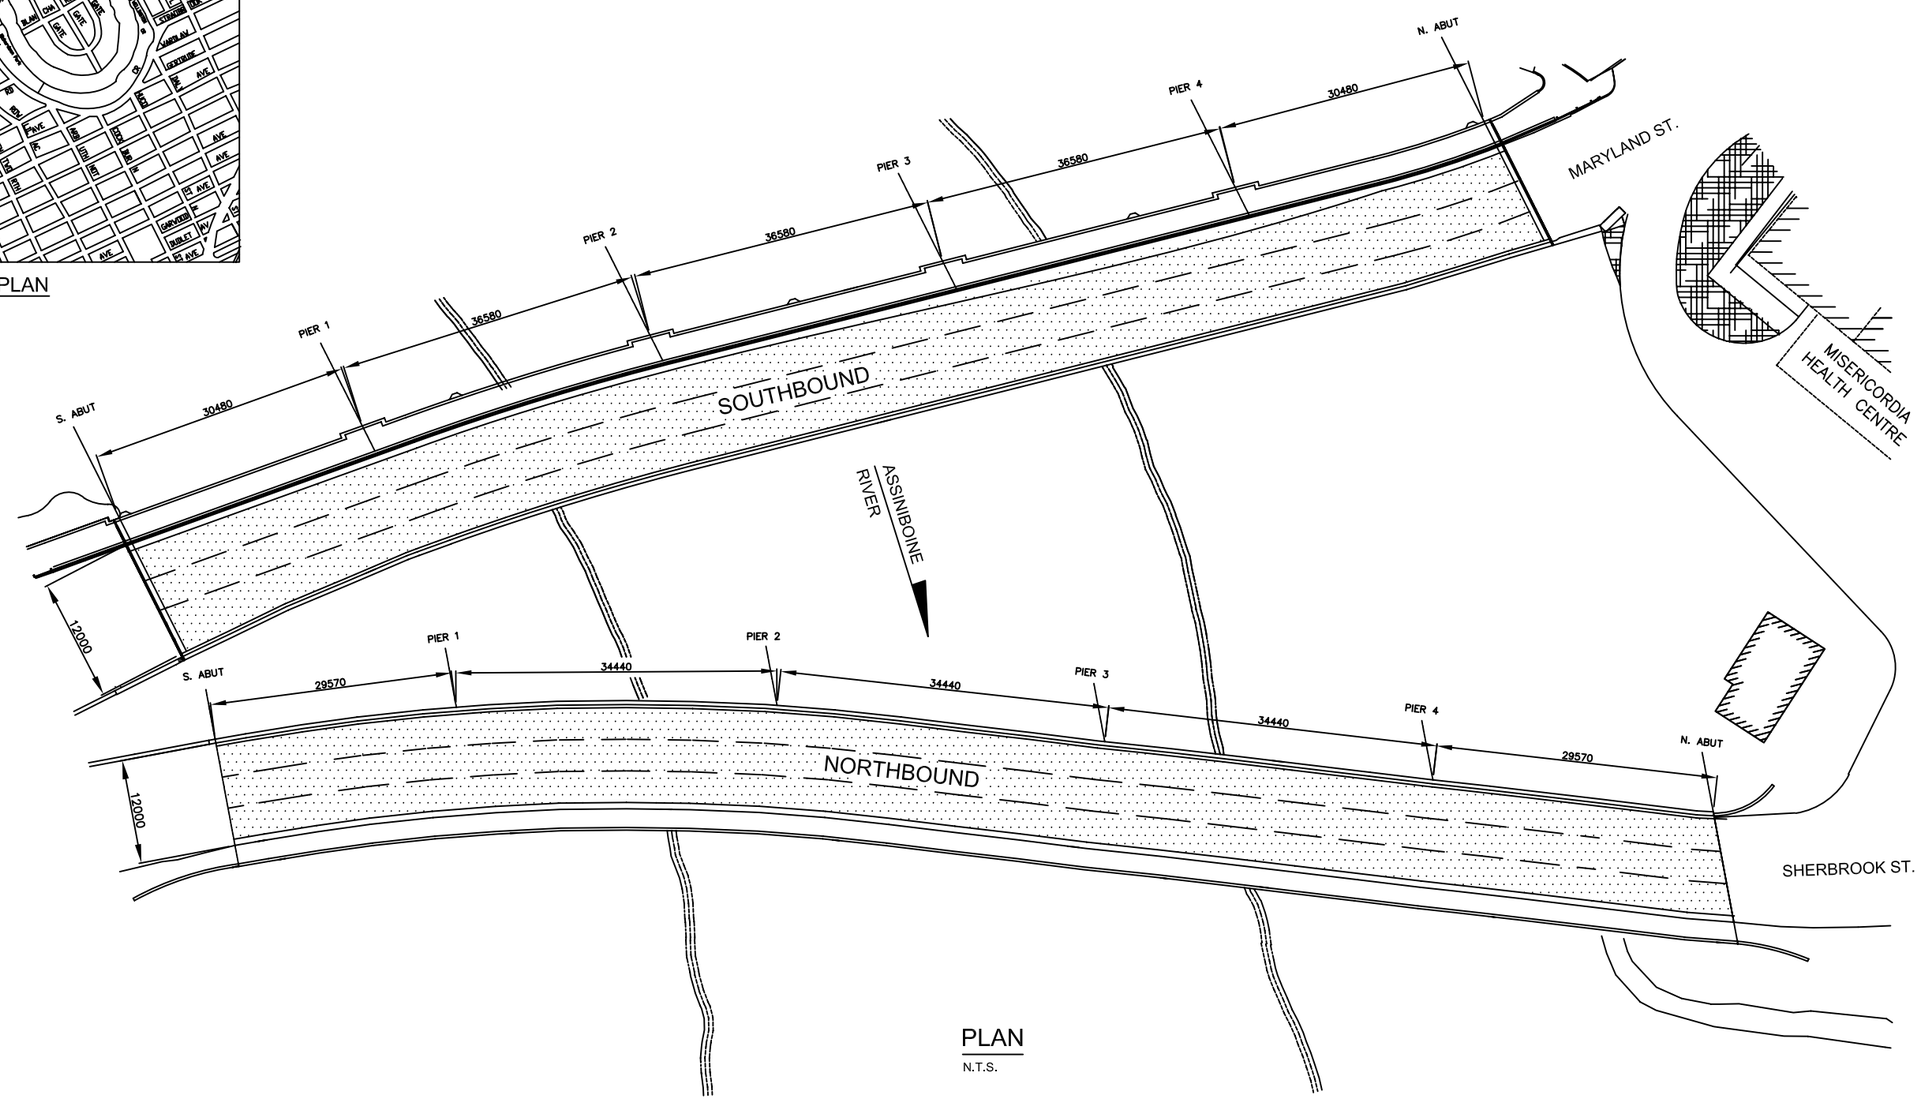

PLAN

N.T.S.

AREAS TO APPLY METHACRYLATE CRACK SEALER

NOTE:

METRIC
WHOLE NUMBERS INDICATE MILLIMETRES
DECIMALIZED NUMBERS INDICATE METRES

B.M
ELEV.

NO.	REVISION	DATE	BY

DESIGNED BY: B.A.N.
DRAWN BY: M.R.T.
CHECKED BY: B.A.N.
APPROVED BY: B.A.N.
AUTHORIZED BY:
B.A. NEIRINCK
BRIDGE PLANNING & OPERATIONS ENGINEER

ENGINEER'S SEAL
PROVINCE OF MANITOBA
ORIGINAL SIGNED BY
B.A.J
NEIRINCK
2008/02/20
REGISTERED PROFESSIONAL ENGINEER

BID OPPORTUNITY NO.:
175-2008

Winnipeg
CITY OF WINNIPEG
PUBLIC WORKS DEPARTMENT
ENGINEERING DIVISION

MARYLAND BRIDGE NORTHBOUND & SOUTHBOUND
APPLICATION OF METHACRYLATE
CRACK SEALER

PLAN

SHEET 1 OF 1
HORIZONTAL: N.T.S.
VERTICAL: N.T.S.
CITY DRAWING NUMBER:
B108-08-01