CIVIC PARKADE - 171 PRINCESS STREET
LEVEL P7 & P8
NETWORK VIDEO SURVEILLANCE

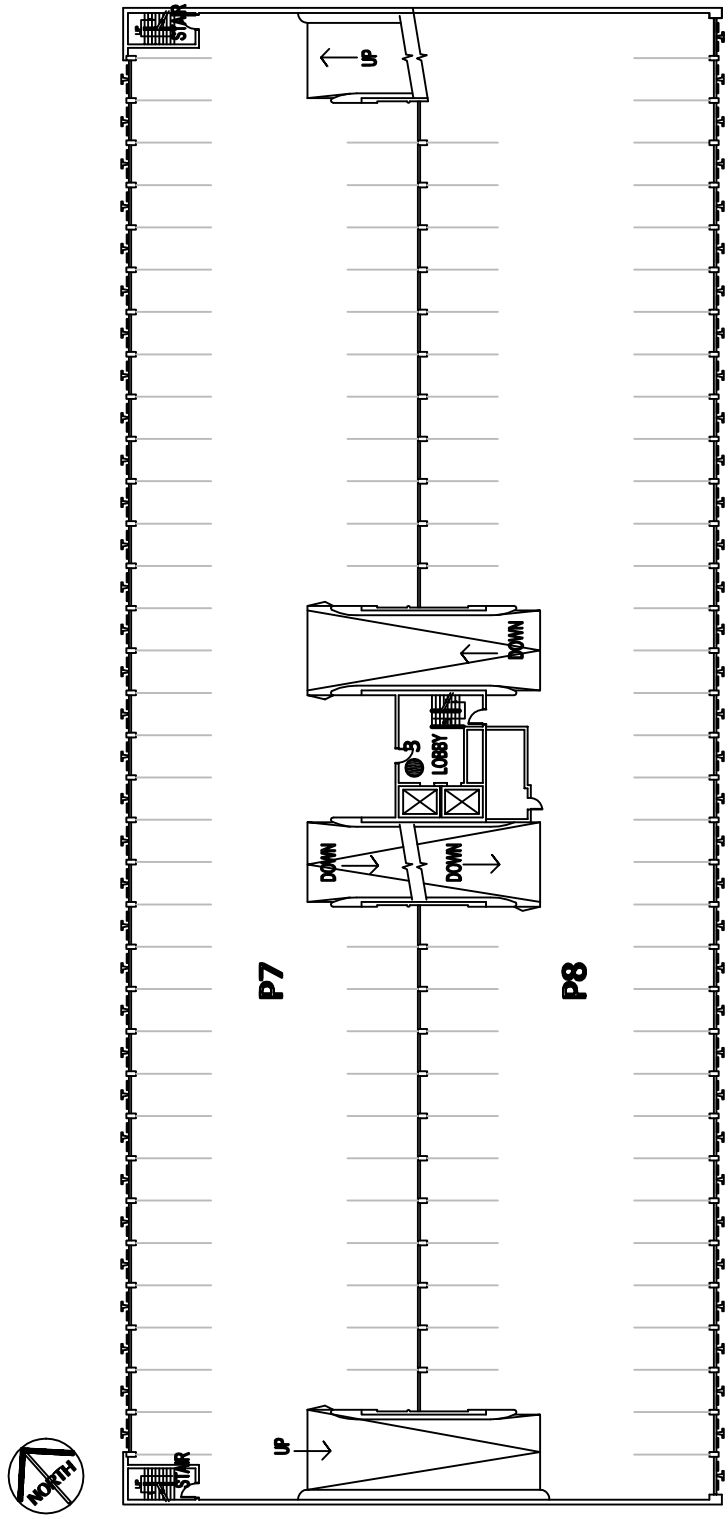

NOTE:
- P7 AND P8 ARE SECURE LEVELS.
- NUMBERS NEXT TO CAMERA DENOTE PROJECT PHASES.

LEGENDS:
● - PAN TILT ZOOM CAMERA

REV NO.	DATE	REVISION	BY	CHKD	APPD

CITY OF WINNIPEG - WINNIPEG PARKING AUTHORITY
CIVIC PARKADE - 171 PRINCESS STREET
LEVEL FOUR
VIDEO SYSTEM ARRANGEMENT DIAGRAM

DRN: S. GUERRERO DATE: 07.06.06.
CHK: DATE:
APPD: DATE:

Winnipeg
CITY OF WINNIPEG
CORPORATE - IT
COMMUNICATIONS SYSTEMS BR.
421 OSBORNE STREET, RADIO SHOP

PROJECT NUMBER:
SCALE:
DRAWING NUMBER: 1069-vY041-A4-A1
SHT 4 OF 4
REV 0