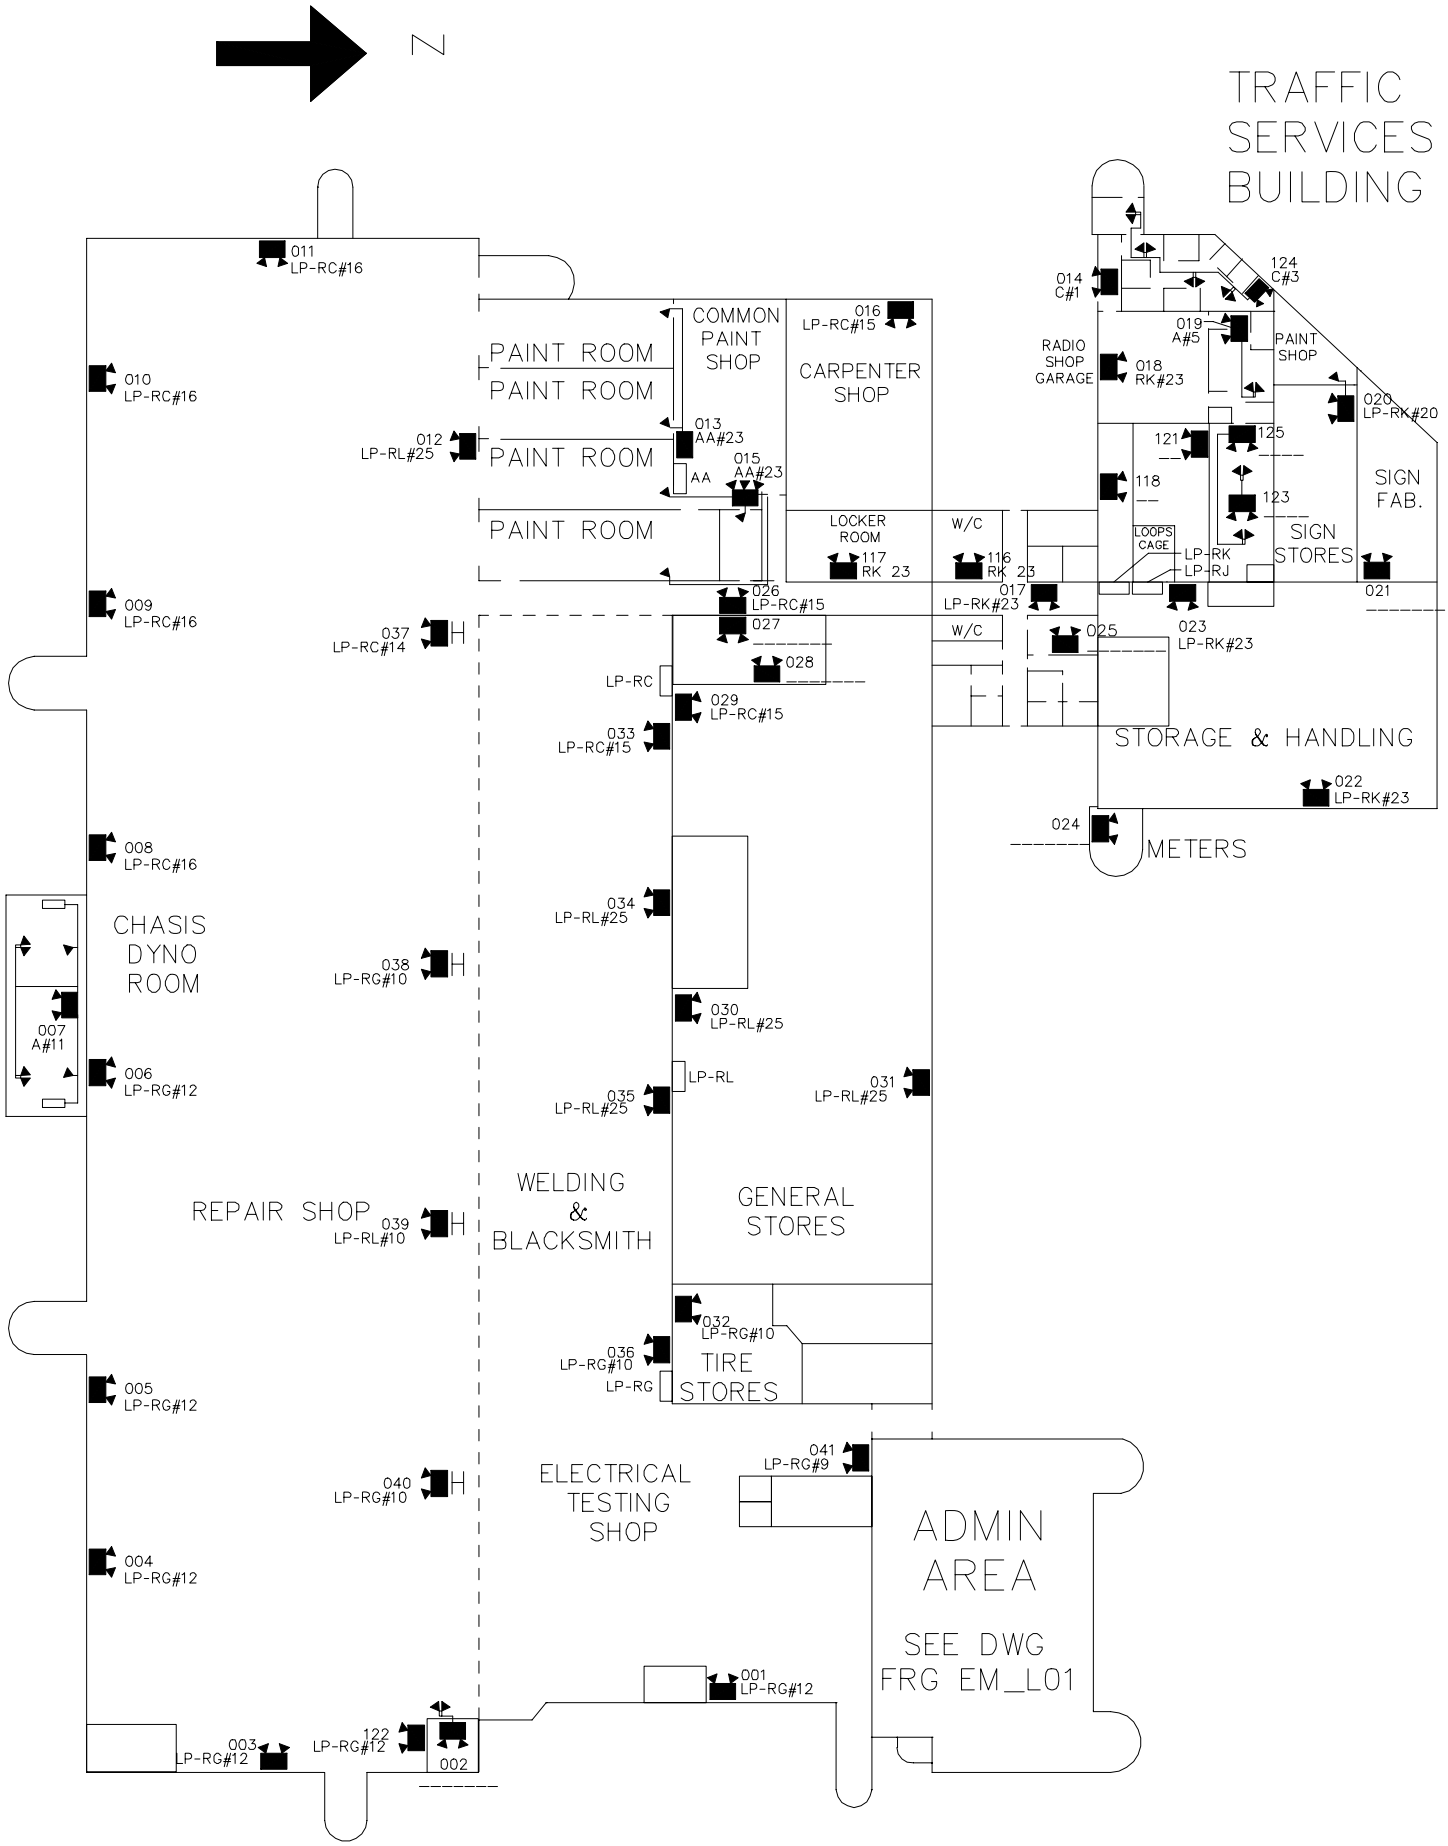

FORT ROUGE GARAGE EMERGENCY LIGHT SYSTEM BUILDING A (EXCLUDING ADMIN AREA) EQUIPMENT LAYOUT	REVISSION 0 REF NO FRG_211 DRAWING NO. FRG EM_L 02