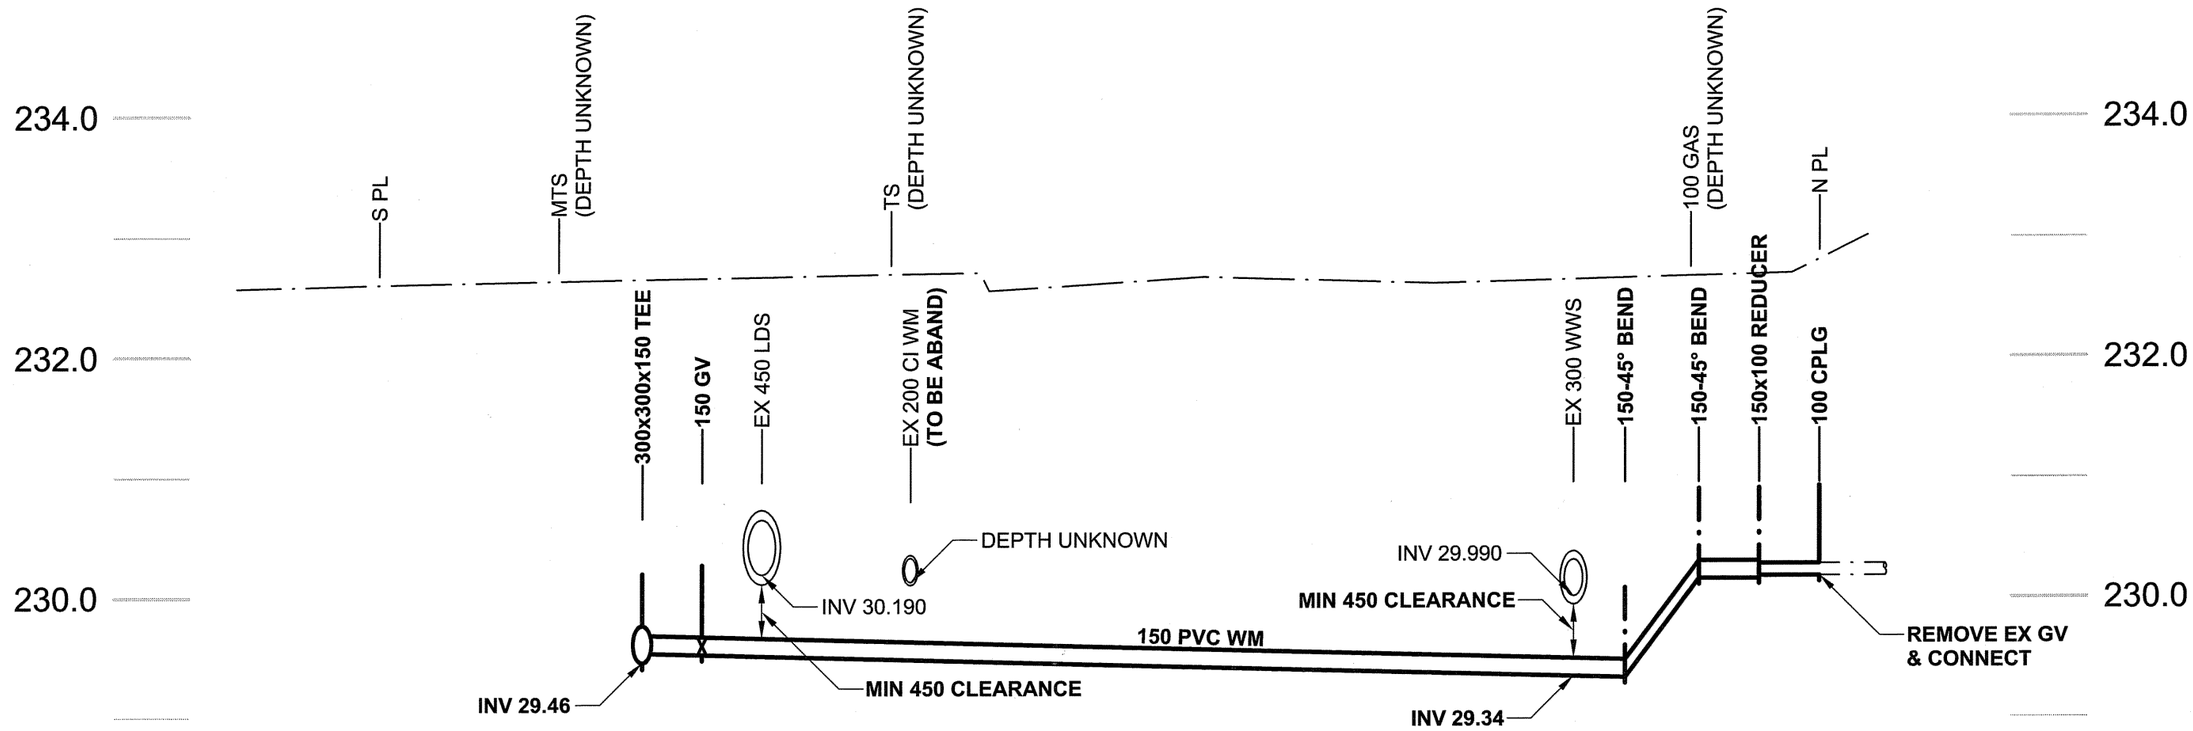

NOTE:
CONFIRM LOCATION AND ELEVATION OF ALL UTILITIES IN THE FIELD BY SOFT DIG METHODS.

SECTION

0 1 2 3 m — H=1:100
0 0.5 1 1.5 — V=1:50

STA. 0+586.10

B
D-11355

APEGM
Certificate of Authorization
UMA Engineering Ltd. (MB)
No. 256 Date: 08/04/23

METRIC
WHOLE NUMBERS INDICATE MILLIMETRES
DECIMALIZED NUMBERS INDICATE METRES

BID OPPORTUNITY NO. 331-2008

LOCATION APPROVED
UNDERGROUND STRUCTURES

SUPR. U/G STRUCTURES COMMITTEE DATE

NOTE:
LOCATION OF UNDERGROUND STRUCTURES AS SHOWN ARE BASED ON THE BEST INFORMATION AVAILABLE. BUT NO GUARANTEE IS GIVEN THAT ALL EXISTING UTILITIES ARE SHOWN OR THAT THE GIVEN LOCATIONS ARE EXACT. CONFIRMATION OF EXISTENCE AND EXACT LOCATION OF ALL SERVICES MUST BE OBTAINED FROM THE INDIVIDUAL UTILITIES BEFORE PROCEEDING WITH CONSTRUCTION.

BM 65-006
ELEV 233.588m
Tblt. in S. wall UMA Ltd. Building No. 1479 Buffalo Pl., 4.1m W. of S.E. Cor. of Bldg., & 0.6m below black brickwork.

NO.	REVISIONS	YY/MM/DD	BY
0	ISSUED FOR CONSTRUCTION	08/04/23	ADL

UMA | AECOM

©2006 UMA ENGINEERING LTD. ALL RIGHTS RESERVED.

DESIGNED BY	MJR	CHECKED BY	A. Delaney
DRAWN BY	ADL	APPROVED BY	Bryan Lebedoff
HOR. SCALE	AS NOTED	RELEASED FOR CONSTRUCTION	
VERT. SCALE	AS NOTED		
DATE	08/04/23	DATE	APR 29/08

PROFESSIONAL'S SEAL
PROVINCE OF MANITOBA
24 April 2008
C. C. MACEY
REGISTERED ENGINEER

CONSULTANT DRAWING NO. 06
D265-229-00

Winnipeg

THE CITY OF WINNIPEG
WATER AND WASTE DEPARTMENT

2008 Watermain Renewals
Contract 6

Buffalo Place
Water Service Reconnection to #1190 Waverley Street

SHEET 06 OF 10

CITY DRAWING NUMBER
SK-01
REV 0

B SIZE 11" x 17" (279mm x 432mm)
PLOT: 4/23/2008 3:47:50 PM
UMA FILE NAME: D265-229-00_01-C-F001_RX.dwg Saved By: aleippi
DRFT CHK
UMA REVIEW