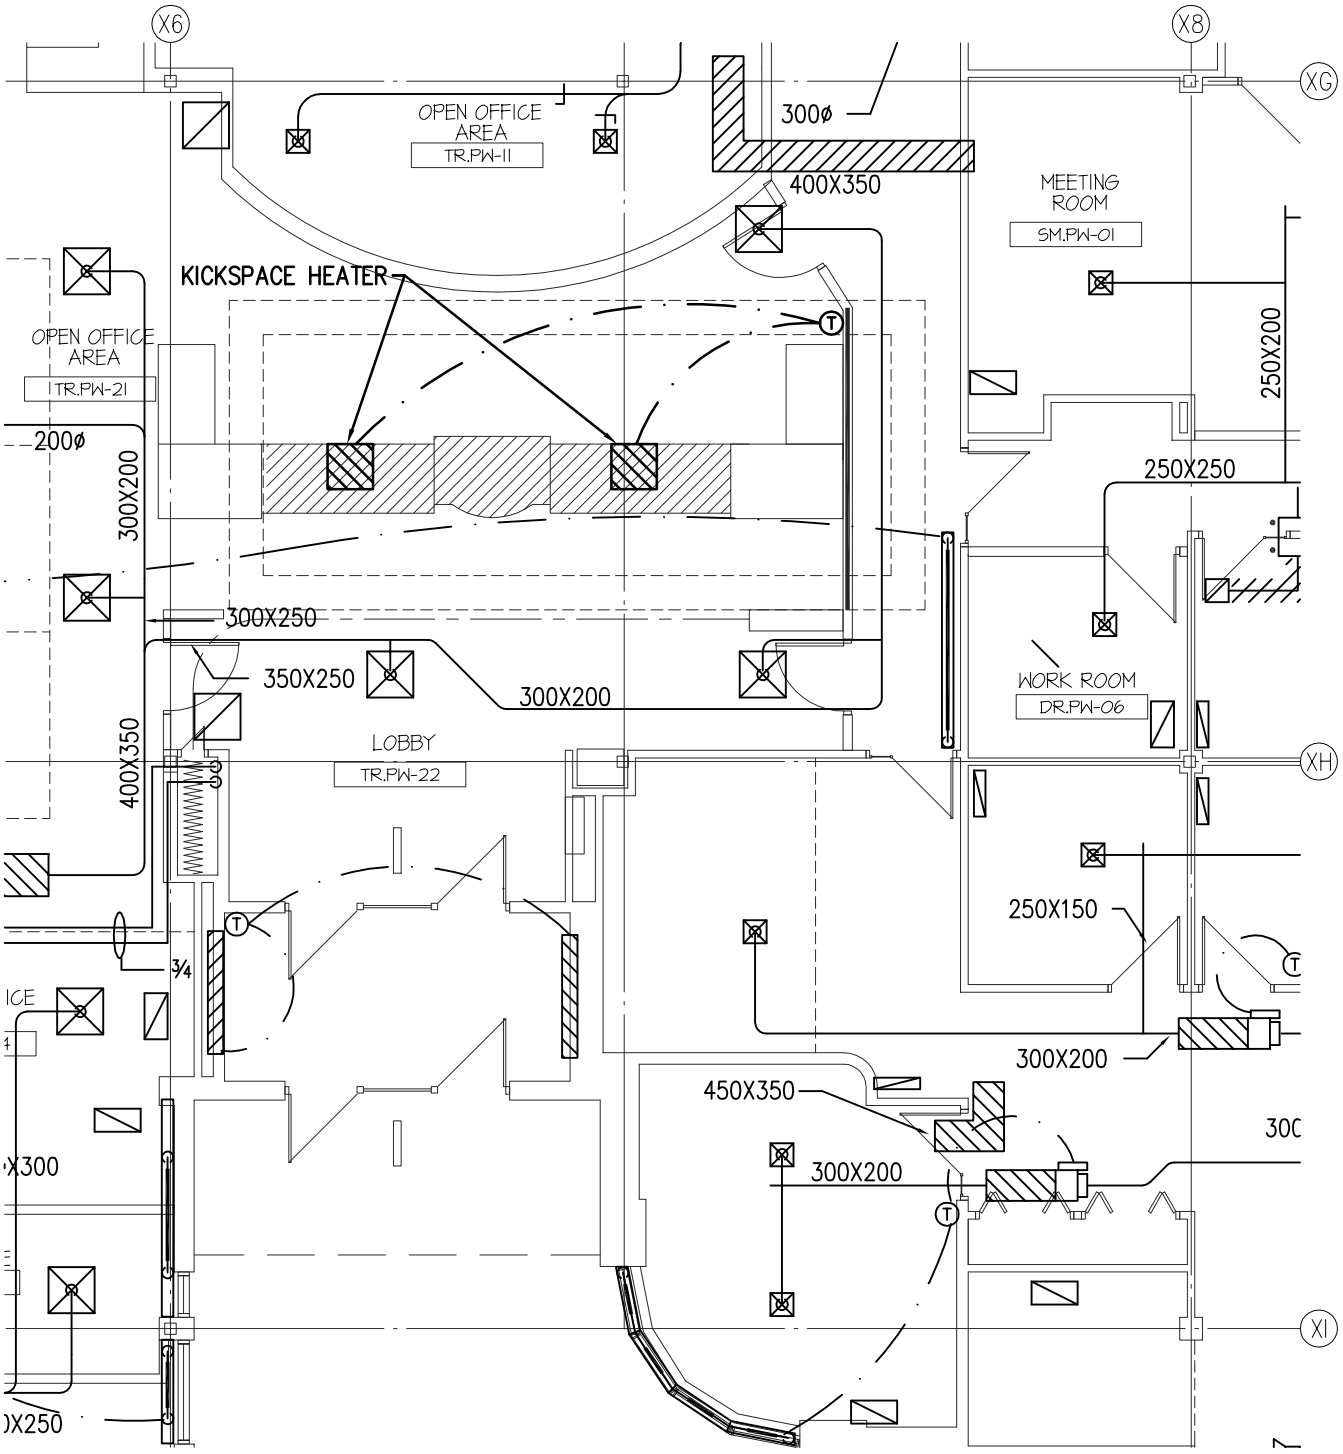

PART MAIN FLOOR PLAN

SCALE 1:100

SMS ENGINEERING

SMS Engineering Ltd. Consulting Engineers
770 Bradford Street Winnipeg MB Canada R3H 0N3
Telephone 204.775.0291 Fax 204.772.2153
sms@smseng.com

OFFICE ADDITION AND RENOVATION
1155 PACIFIC AVENUE

WINNIPEG **MANITOBA**

PART MAIN FLOOR PLAN HVAC

Drawn By	Approved By	Reference
JC	VSW	–
File No.	Date	Detail Sheet
02–018–06	FEB 2008	MD–2