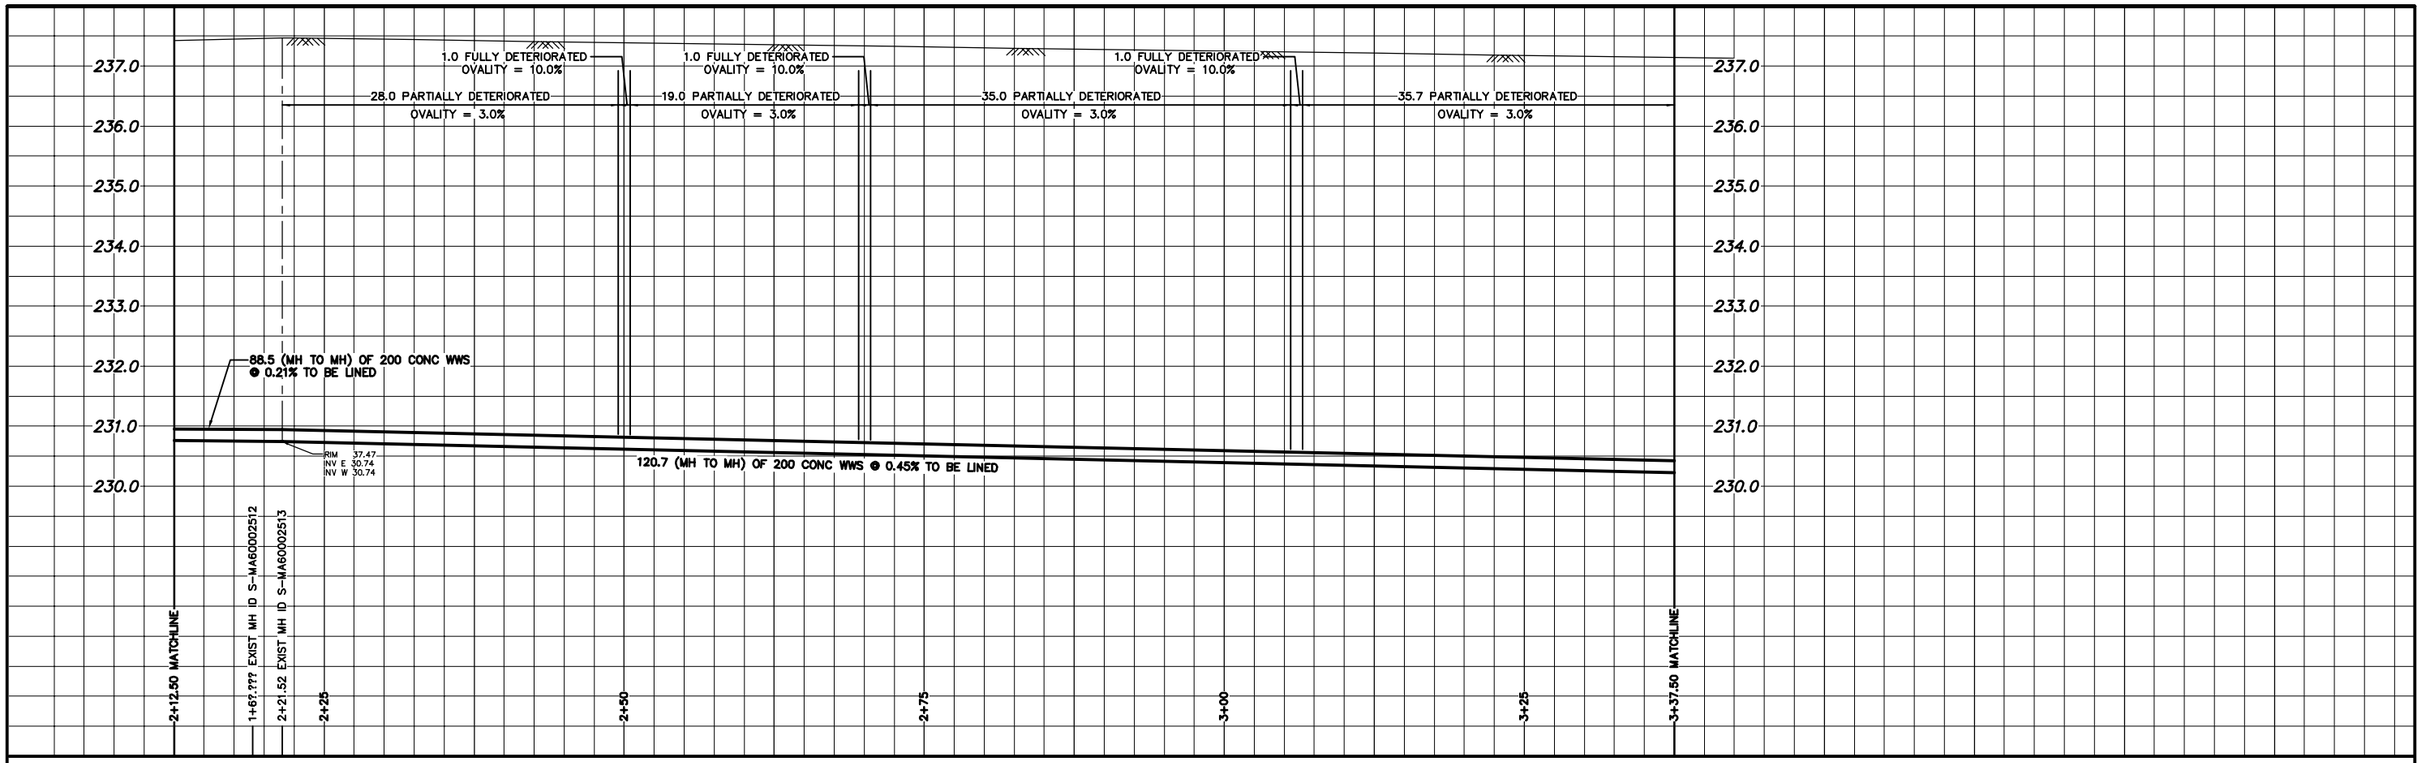

NOTE: CHAINAGES SHOWN ARE ALONG S ℄ OF VIALOUX DR.

VIALOUX DRIVE

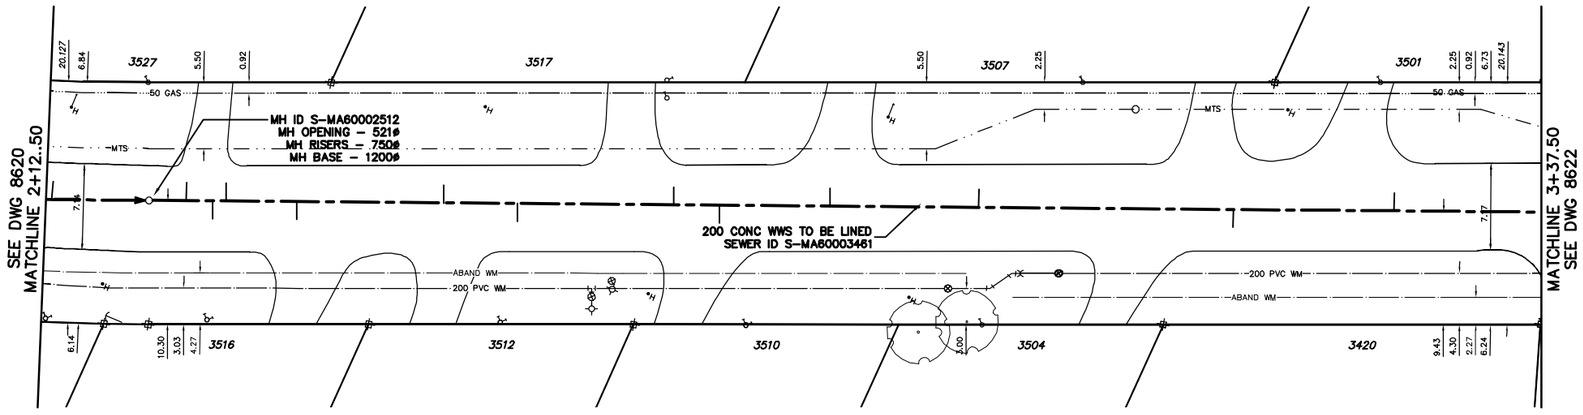

SEWER SERVICE INFORMATION

ADDRESS	SIZE	℄ DIST JUNCTION TIE
3420 VIALOUX DR		–
RESIDENTIAL		–
3501 VIALOUX DR		–
RESIDENTIAL		–
3504 VIALOUX DR		–
RESIDENTIAL		–
3507 VIALOUX DR		–
RESIDENTIAL		–
3510 VIALOUX DR		–
RESIDENTIAL		–
3512 VIALOUX DR		–
RESIDENTIAL		–
3516 VIALOUX DR	12.31 W OF EL	
RESIDENTIAL		–
3517 VIALOUX DR		–
RESIDENTIAL		–
3527 VIALOUX DR		–
RESIDENTIAL		–

SEWER JUNCTION INFORMATION
FROM SEWER VIDEO INSPECTION
SEWER ID S-MA60003462

DISTANCE FROM MH ID S-MH60002512

8.1	W	150ø	SOUTH	CN	JUNCTION SHOWN ON THIS DWG
10.2	W	100ø	NORTH	CX	JUNCTION SHOWN ON DWG 8620
REVERSAL REQUIRED					

SEWER JUNCTION INFORMATION
FROM SEWER VIDEO INSPECTION
SEWER ID S-MA60003461

DISTANCE FROM MH ID S-MH60002513

3.1	E	100ø	TOP	CN
5.3	E	150ø	TOP	CX
6.4	E	150ø	TOP	CX
12.3	E	150ø	TOP	CX
24.6	E	150ø	TOP	CN
30.7	E	150ø	SOUTH	CN
43.7	E	150ø	NORTH	JX
47.5	E	150ø	TOP	CN
56.7	E	150ø	TOP	CN
69.1	E	100ø	SOUTH	JN
90.3	E	200ø	TOP	JN
103.7	E	150ø	TOP	JN

0.0 5.0 10.0 15.0 20.0 25.0

METRIC
WHOLE NUMBERS INDICATE MILLIMETRES
DECIMALIZED NUMBERS INDICATE METRES

WARNING

IF POWER EQUIPMENT OR EXPLOSIVES ARE TO BE USED FOR EXCAVATION ON THIS PROJECT THE CONTRACTOR MUST:
1) NOTIFY THE GAS COMPANY OF THE PROPOSED LOCATION OF EXCAVATION.
2) TAKE PRECAUTION TO AVOID DAMAGE TO GAS COMPANY INSTALLATIONS.

SEE PROVINCIAL REGULATION 210/72 FOR DETAILS

200 WM	WATERMAIN	200 WM		SL , HYDRO		150 WM	WATERMAIN	150 WM
	HYDRANT			MTS			HYDRANT	
	VALVE			TRAFFIC SIGNALS			VALVE	
525 LDS	LAND DRAINAGE SEWER	525 LDS	50 GAS	GAS	50 GAS	300 LDS	LAND DRAINAGE SEWER	300 LDS
375 WWS	WASTEWATER SEWER	375 WWS		SURVEY BAR		250 WWS	WASTEWATER SEWER	250 WWS
	MANHOLE			FENCE			℄ PROFILE	
	CATCH BASIN			POLE – HYDRO, MTS			GROUND ABOVE PIPE	
	CURB INLET			CURB STOP			℄ DITCH (NORTH & WEST)	
	JUNCTIONS			GUY ANCHOR			℄ DITCH (SOUTH & EAST)	
	CULVERT			LIGHT STANDARD			GUTTER (NORTH & WEST)	
	ANODE			TREE			GUTTER (SOUTH & EAST)	
EXISTING	LEGEND–PLAN	PROPOSED	EXISTING	LEGEND–PLAN	PROPOSED	EXISTING	LEGEND–PROFILE	PROPOSED

LOCATION APPROVED
UNDERGROUND STRUCTURES

SUPV. U/G STRUCTURES COMMITTEE _____ DATE _____

NOTE:

LOCATION OF UNDERGROUND STRUCTURES AS SHOWN ARE BASED ON THE BEST INFORMATION AVAILABLE BUT NO GUARANTEE IS GIVEN THAT ALL EXISTING UTILITIES ARE SHOWN OR THAT THE GIVEN LOCATIONS ARE EXACT. CONFIRMATION OF EXISTENCE AND EXACT LOCATION OF ALL SERVICES MUST BE OBTAINED FROM THE INDIVIDUAL UTILITIES BEFORE PROCEEDING WITH CONSTRUCTION.

B.M. ELEV. | FIELD BOOK #:

POSTED TO LBIS

NO.	REVISIONS	DATE	BY

CITY OF WINNIPEG
WATER AND WASTE
ENGINEERING DIVISION

DESIGNED BY	DB/SC	CHECKED BY	SC
DRAWN BY	CJH	APPROVED BY	KZ
HOR. SCALE	1:250	RELEASED FOR CONSTRUCTION	
VERTICAL	1:50		
DATE	2008 07 08	DATE	

ENGINEER'S SEAL

ORIGINAL SIGNED BY K.R. ZUREK 08/07/08

BID OPPORTUNITY : 499-2008
FILENAME : 8620_21_22.dwg
PLOT DATE: 2008 07 08

Winnipeg

THE CITY OF WINNIPEG
WATER AND WASTE DEPARTMENT

2008 SEWER RENEWALS
BY CIPP LINING

VIALOUX DRIVE

1ST MH E OF PRINCETON BOULEVARD TO 2ND MH E OF PRINCETON BOULEVARD

SHEET 23 OF 24

CITY DRAWING NUMBER

8621