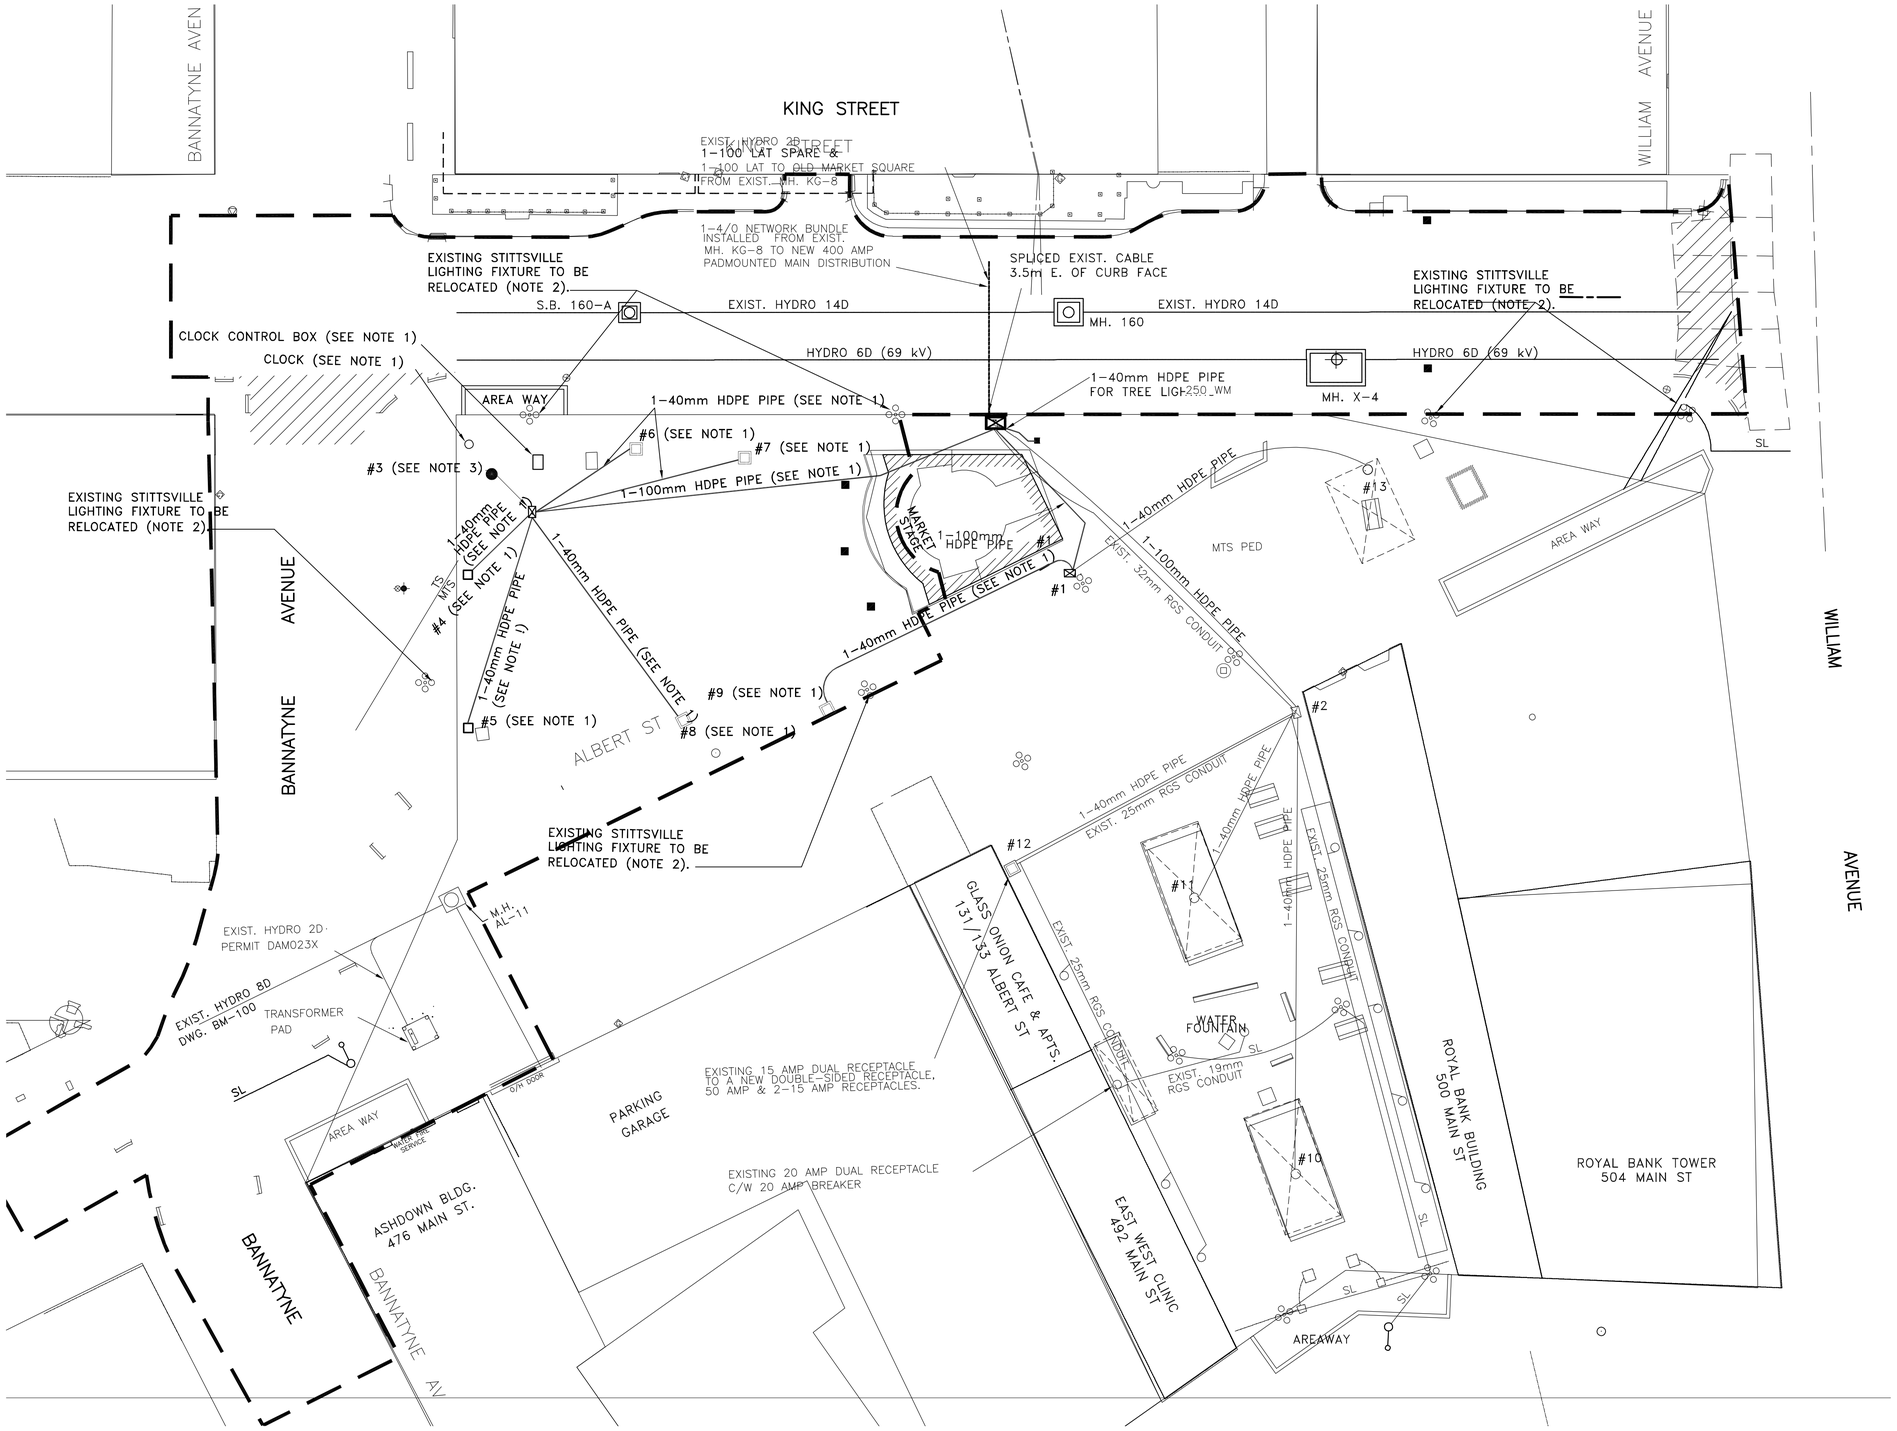

NOTES:

1) DISCONNECT AND REMOVE ALL EXISTING UNDERGROUND CONDUIT, ELECTRICAL BOXES ETC., AND WIRING AS INDICATED.
2) PROVIDE ALL REQUIRED LABOUR AND MATERIAL TO DISCONNECT EXISTING POWER CONDUCTORS FROM EXISTING STITTSVILLE LIGHTING STANDARDS AND EXTEND AND RECONNECT AFTER STANDARD HAS BEEN RELOCATED. REFER TO ELECTRICAL NEW WORKS E-102 FOR NEW LACATION.
3) DISCONNECT AND RELOCATE EXISTING POWER DISTRIBUTION PANEL #3 ADJASCENT TO PANEL #1 AS SHOWN IN DRAWING E-102.

APEGM
Certificate of Authorization
Stantec Consulting Ltd.
No. 1301 Expiry: April 30, 2009

LOCATION APPROVED
UNDERGROUND STRUCTURES

SUPV. U/G STRUCTURES COMMITTEE — DATE

NOTE:
LOCATION OF UNDERGROUND STRUCTURES AS SHOWN ARE BASED ON THE BEST INFORMATION AVAILABLE BUT NO GUARANTEE IS GIVEN THAT ALL EXISTING UTILITIES ARE SHOWN OR THAT THE GIVEN LOCATIONS ARE EXACT. CONFIRMATION OF EXISTENCE AND EXACT LOCATION OF ALL SERVICES MUST BE OBTAINED FROM THE INDIVIDUAL UTILITIES BEFORE PROCEEDING WITH CONSTRUCTION.

B.M.
ELEV.

NO.	REVISIONS	DATE	BY
0	ISSUED FOR TENDER	08.07.14	D.W.D.

Stantec Consulting Ltd.
905 Waverley Street, Winnipeg, Manitoba
Tel 204-489-5900 Fax 204-453-9012

DESIGNED BY	J.H.	CHECKED BY	D.W.D.
DRAWN BY	J.H.	APPROVED BY	D.W.D.
HOR. SCALE: VERTICAL:	1:250	RELEASED FOR CONSTRUCTION:	
DATE	08.06.10	DATE	

ENGINEER'S SEAL
ORIGINAL SEALED BY D.W. DOWHAN P. ENG. 08/07/14

CONSULTANT DRAWING NO.
E-101

THE CITY OF WINNIPEG
PUBLIC WORKS DEPARTMENT
TRANSPORTATION ENGINEERING DIVISION

KING STREET-RECONSTRUCTION
OLD MARKET SQUARE - PHASE 1
OLD MARKET SQUARE
ELECTRICAL DEMOLITION PLAN

SHEET 14 OF 16
CAD FILE DRAWING NUMBER 04780e-101-696.dwg
CITY DRAWING NUMBER P-3295-13

WARNING
IF POWER EQUIPMENT OR EXPLOSIVES ARE TO BE USED FOR EXCAVATION ON THIS PROJECT THE CONTRACTOR MUST:
1) NOTIFY THE GAS COMPANY OF THE PROPOSED LOCATION OF EXCAVATION.
2) TAKE PRECAUTION TO AVOID DAMAGE TO GAS COMPANY INSTALLATIONS.
SEE PROVINCIAL REGULATION 140/92 FOR DETAILS

METRIC
WHOLE NUMBERS INDICATE MILLIMETRES
DECIMALIZED NUMBERS INDICATE METRES

V:\1137\active\113704780\drawing\402_design\sheet_files\04780e-101-696.dwg
2008-07-14 11:27AM By: tgall

XX/XXX