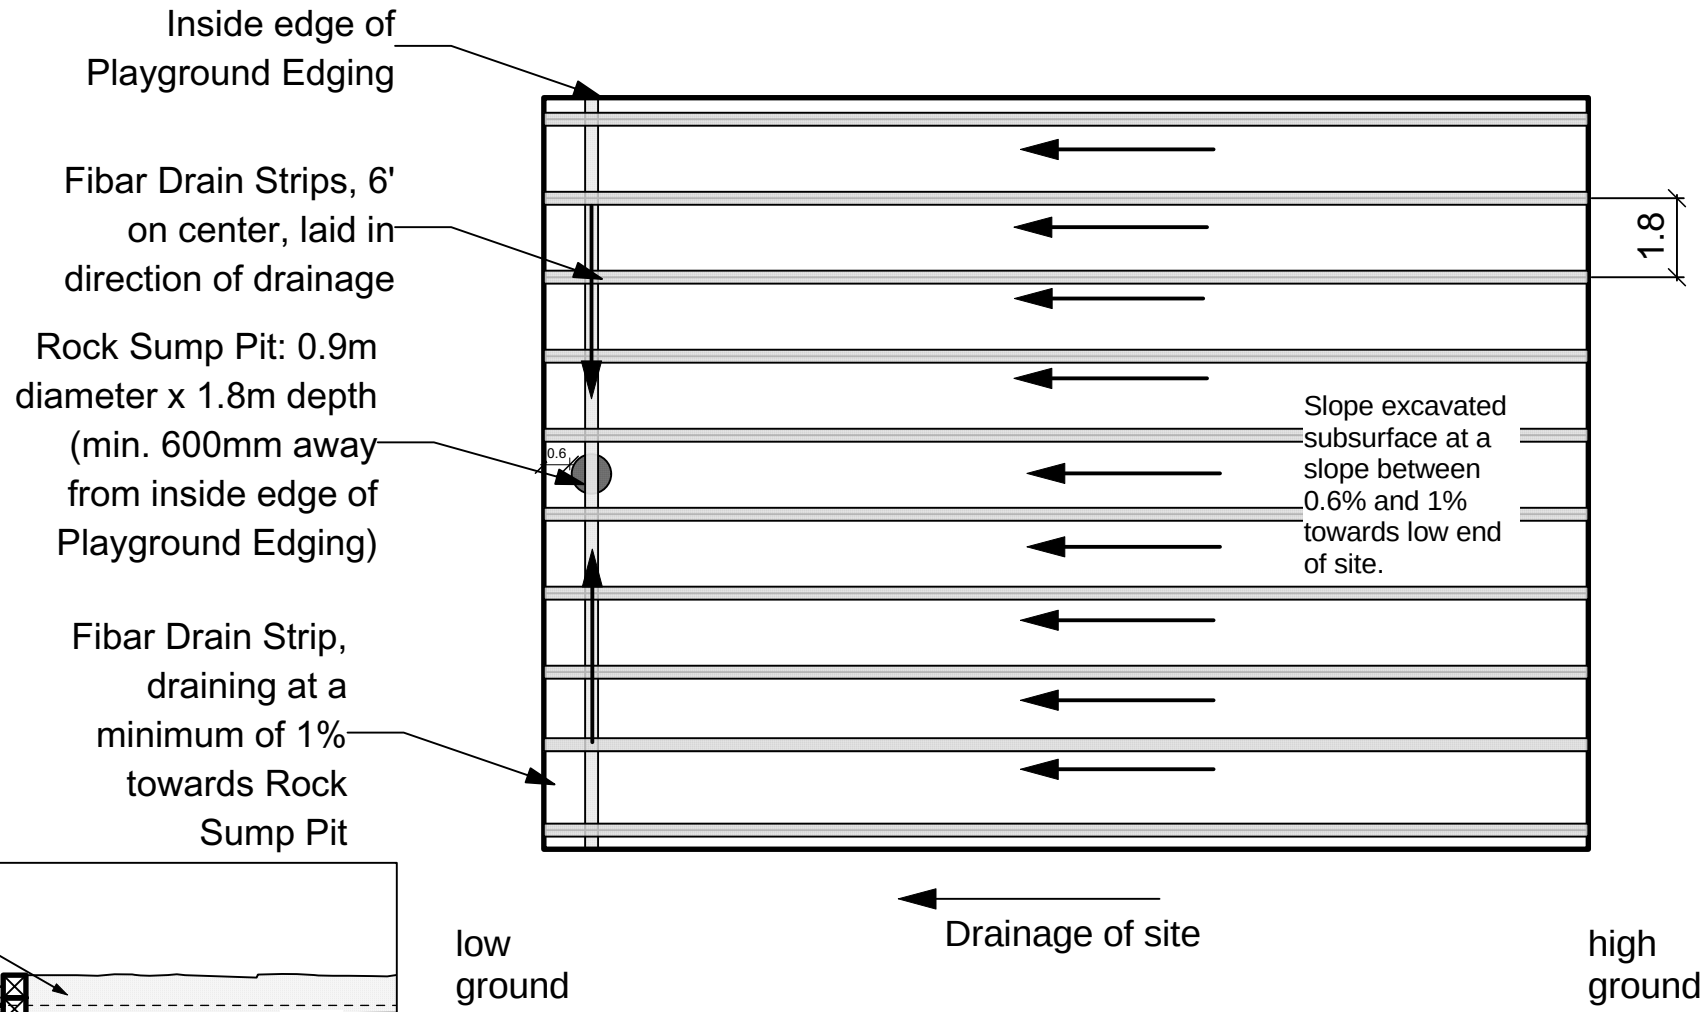

Fibar Drainage - drainage diagram
Plan NTS

Drawing Number D4

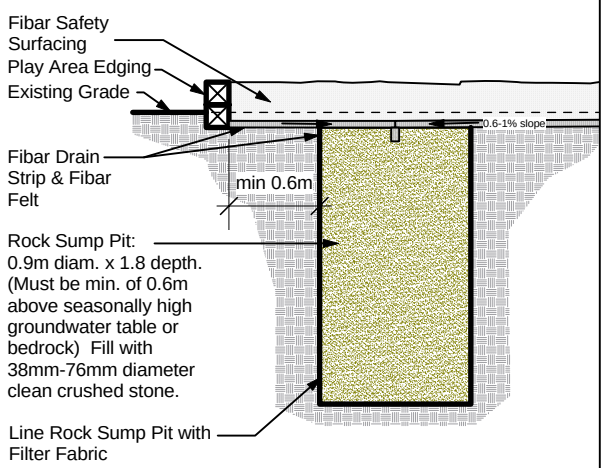

Fibar - drainage diagram
Section NTS