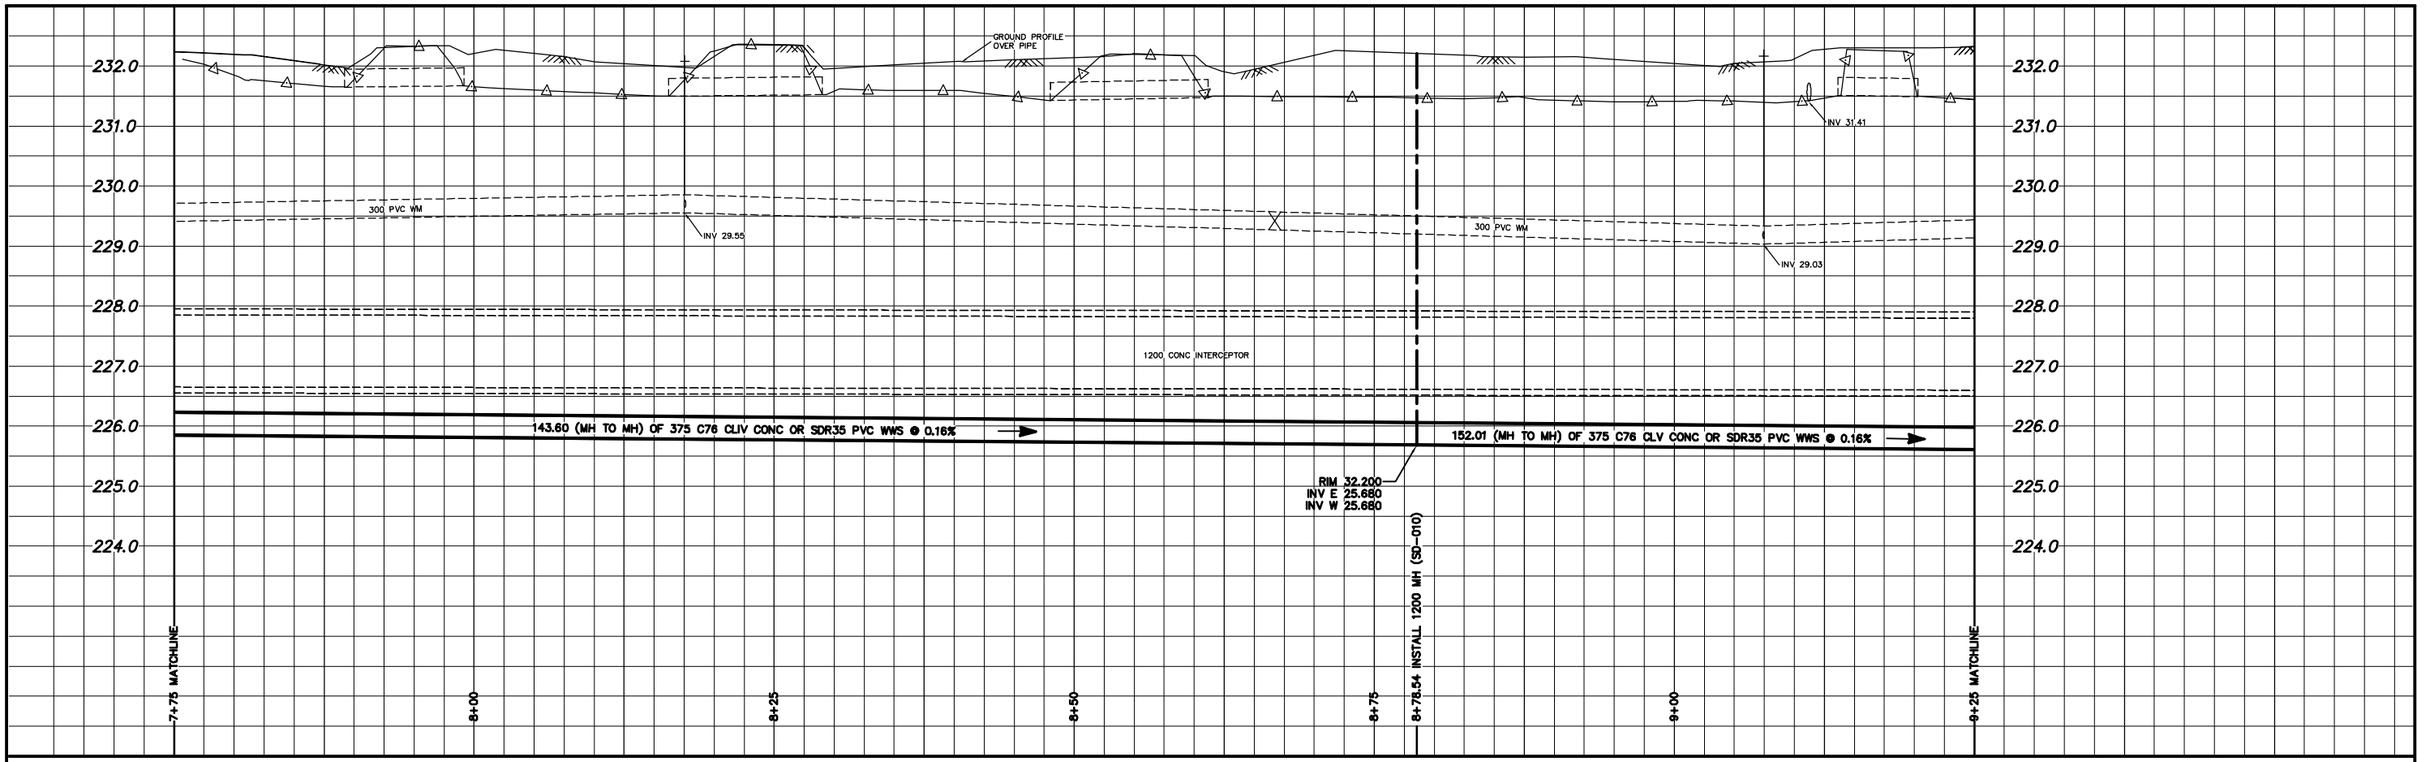

NOTE: CHAINAGES SHOWN ARE ALONG S. ℄ OF DUGALD RD.

CONTRACTOR TO CONFIRM LOCATION OF SEWER SERVICE FOR 1463 DUGALD RD

CONTRACTOR TO CONFIRM LOCATION OF SEWER SERVICE FOR 1487 DUGALD RD

DUGALD ROAD

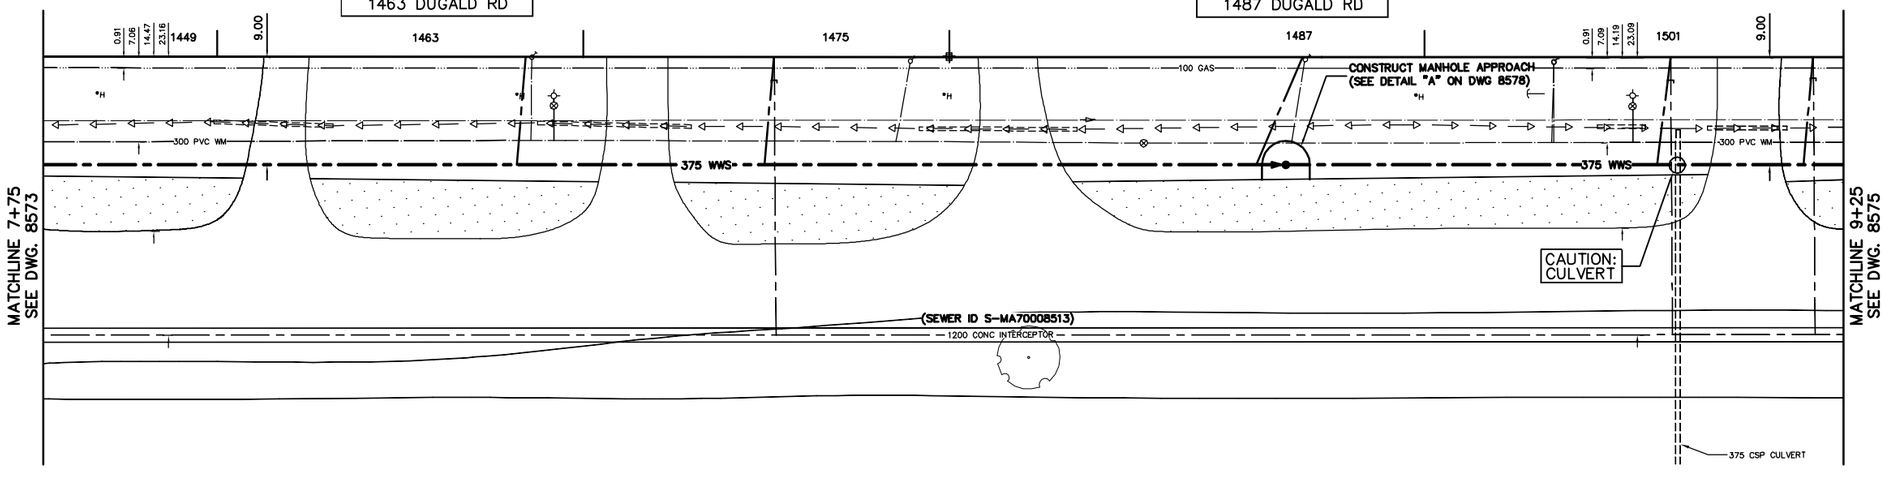

FOR CONSTRUCTION NOTES: SEE DRAWING 8578

SEWER SERVICE INFORMATION

ADDRESS	SIZE	℄ DIST. JUNCTION TIE
1447 DUGALD RD		–
COMMERCIAL		–
1449 DUGALD RD		–
COMMERCIAL		–
1463 DUGALD RD		–
INDUSTRIAL		–
1475 DUGALD RD		14.48 W OF EL
COMMERCIAL		96.64 E 1ST MH W MAZENOD
1487 DUGALD RD		–
COMMERCIAL		–
1501 DUGALD RD		17.50 W OF EL
COMMERCIAL		70.26 W MH @ MAZENOD
1501 DUGALD RD		5.70 W OF EL
COMMERCIAL		58.61 W MH @ MAZENOD

SEWER JUNCTION INFORMATION
FROM SEWER VIDEO INSPECTION
SEWER ID S-MA70008513

DISTANCE FROM MH ID S-MH50009401

59.2	W	150ø	NORTH	CN
71.1	W	150ø	NORTH	CN
145.8	W	150ø	NORTH	CN

METRIC
WHOLE NUMBERS INDICATE MILLIMETRES
DECIMALIZED NUMBERS INDICATE METRES

WARNING

IF POWER EQUIPMENT OR EXPLOSIVES ARE TO BE USED FOR EXCAVATION ON THIS PROJECT THE CONTRACTOR

1) NOTIFY THE GAS COMPANY OF THE PROPOSED LOCATION OF EXCAVATION.
2) TAKE PRECAUTION TO AVOID DAMAGE TO GAS COMPANY INSTALLATIONS.

SEE PROVINCIAL REGULATION 210/72 FOR DETAILS

0.0 5.0 10.0 15.0 20.0 25.0

EXISTING	LEGEND-PLAN	PROPOSED	EXISTING	LEGEND-PLAN	PROPOSED	EXISTING	LEGEND-PROFILE	PROPOSED
200 WM	WATERMAIN	200 WM		SL , HYDRO		150 WM	WATERMAIN	150 WM
⊹	HYDRANT	⊹		MTS		t	HYDRANT	t
⊗	VALVE	⊗		TRAFFIC SIGNALS		X	VALVE	X
525 LDS	LAND DRAINAGE SEWER	525 LDS	50 GAS	GAS	50 GAS	300 LDS	LAND DRAINAGE SEWER	300 LDS
375 WWS	WASTEWATER SEWER	375 WWS	⊕	SURVEY BAR		250 WWS	WASTEWATER SEWER	250 WWS
○	MANHOLE	●		FENCE			℄ PROFILE	
□	CATCH BASIN	■	* *H *T	POLE – HYDRO, MTS			GROUND ABOVE PIPE	
▽	CURB INLET	▼	♂	CURB STOP	♂		℄ DITCH (NORTH & WEST)	
	JUNCTIONS		←	GUY ANCHOR			℄ DITCH (SOUTH & EAST)	
	CULVERT		→	LIGHT STANDARD			GUTTER (NORTH & WEST)	
⊋	ANODE	⊋	43	TREE			GUTTER (SOUTH & EAST)	

LOCATION APPROVED
UNDERGROUND STRUCTURES

SUPV. U/G STRUCTURES COMMITTEE — DATE

NOTE:
LOCATION OF UNDERGROUND STRUCTURES AS SHOWN ARE BASED ON THE BEST INFORMATION AVAILABLE BUT NO GUARANTEE IS GIVEN THAT ALL EXISTING UTILITIES ARE SHOWN OR THAT THE GIVEN LOCATIONS ARE EXACT. CONFIRMATION OF EXISTENCE AND EXACT LOCATION OF ALL SERVICES MUST BE OBTAINED FROM THE INDIVIDUAL UTILITIES BEFORE PROCEEDING WITH CONSTRUCTION.

B.M. ELEV. — FIELD BOOK #:
POSTED TO LBIS

NO.	REVISIONS	DATE	BY

CITY OF WINNIPEG
WATER AND WASTE
ENGINEERING DIVISION

DESIGNED BY	SGL/SC	CHECKED BY	SC
DRAWN BY	CJH	APPROVED BY	KZ
HOR. SCALE	1:250	RELEASED FOR CONSTRUCTION	
VERTICAL	1:50		
DATE	2008 08 14	DATE	

ENGINEER'S SEAL

ORIGINAL SIGNED BY S.R.J. COURNOYER 08/08/14

BID OPPORTUNITY: 537-2008
FILENAME : 8574.dwg
PLOT DATE: 2008 08 14

Winnipeg

THE CITY OF WINNIPEG
WATER AND WASTE DEPARTMENT

DUGALD SECONDARY SEWER
REPLACEMENT – PHASE 3, CONTRACT 27

DUGALD ROAD

196.70 W OF MAZENOD ROAD TO
46.70 W OF MAZENOD ROAD

SHEET 6 OF 10

CITY DRAWING NUMBER

8574