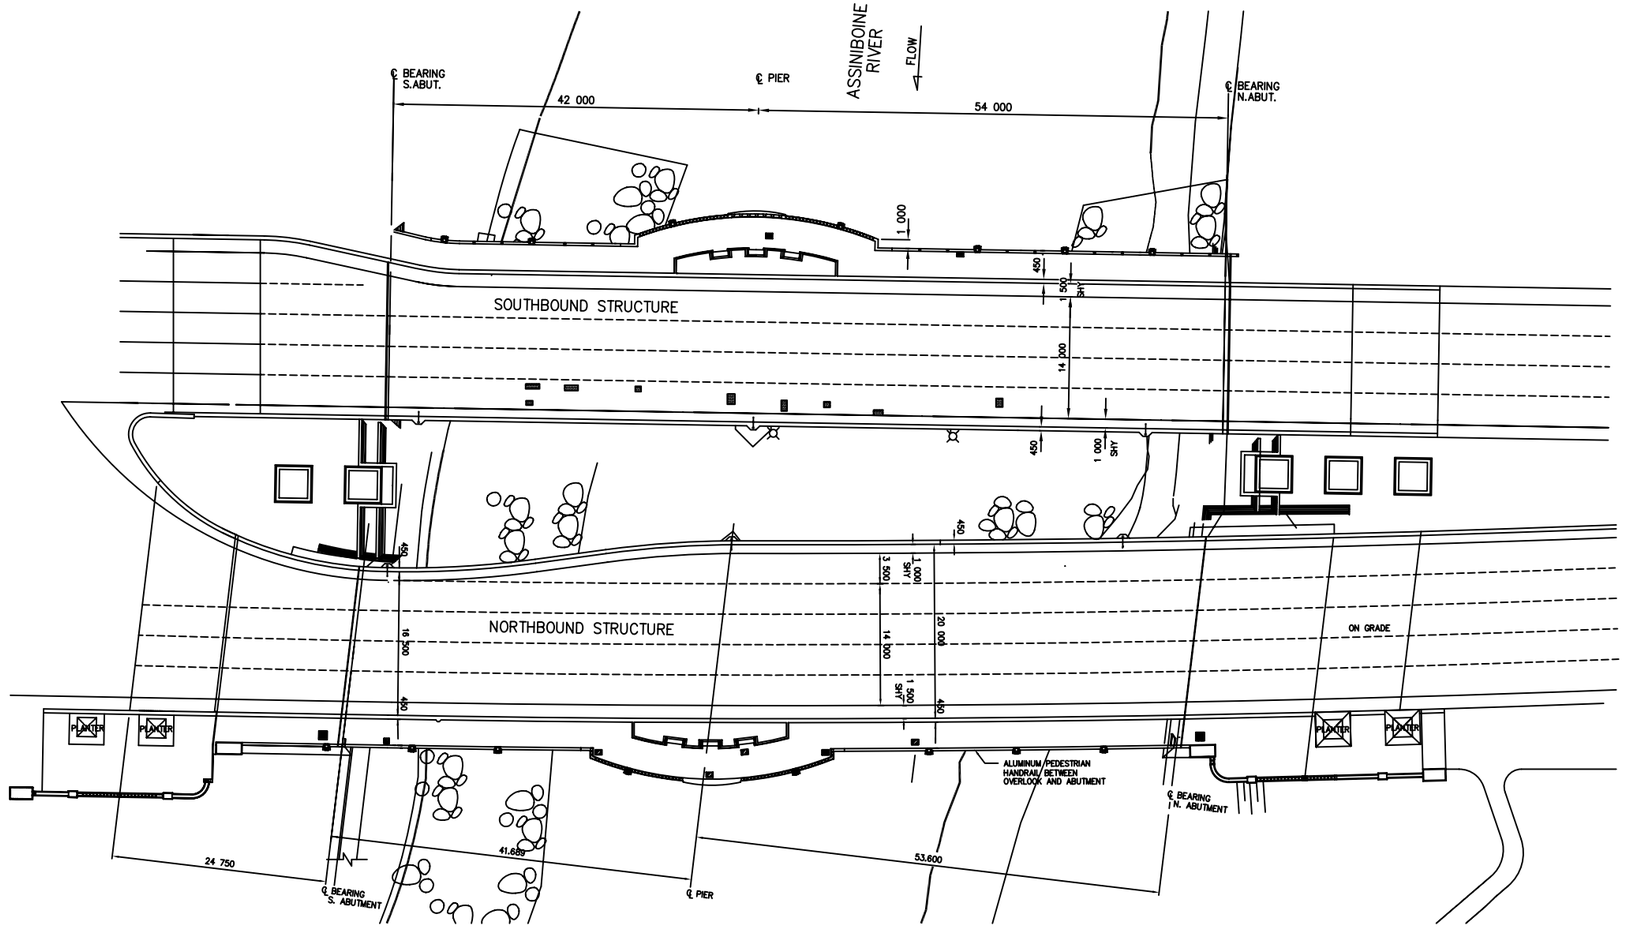

PLAN

N.T.S.

AREA TO APPLY NON-SKID POLYMER WEARING SURFACE

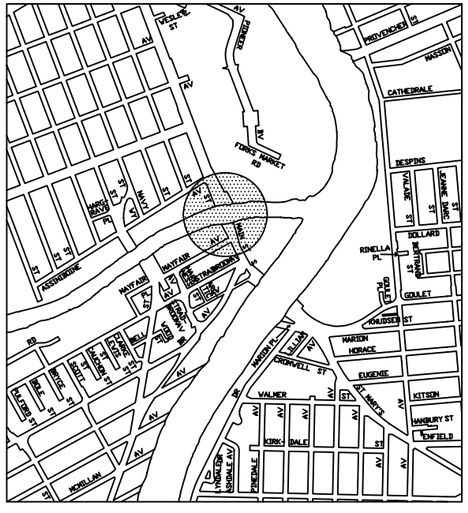

LOCATION PLAN

NOTES:

1. APPROXIMATE QUANTITY TO REPLACE = 10 m^2

METRIC

WHOLE NUMBERS INDICATE MILLIMETRES
DECIMALIZED NUMBERS INDICATE METRES

NOTE:

B.M
ELEV.

NO.	REVISION	DATE	BY

DESIGNED BY: B.A.N.
DRAWN BY: M.R.T.
CHECKED BY: B.A.N.
APPROVED BY: B.A.N.
AUTHORIZED BY:

B.A. NEIRINCK
BRIDGE PLANNING & OPERATIONS ENGINEER

ENGINEER'S SEAL

PROVINCE OF MANITOBA
ORIGINAL SIGNED BY
B.A.J NEIRINCK
2008/07/17
REGISTERED PROFESSIONAL ENGINEER

BID OPPORTUNITY NO.:
562-2008

Winnipeg

CITY OF WINNIPEG
PUBLIC WORKS DEPARTMENT
ENGINEERING DIVISION

MISCELLANEOUS DECK SEALING,
CONCRETE REPAIRS & RELATED WORKS

SHEET 1 OF 1
HORIZONTAL: N.T.S.
VERTICAL: N.T.S.

MAIN STREET BRIDGE SOUTHBOUND
PLAN

CITY DRAWING NUMBER:
B104-08-01