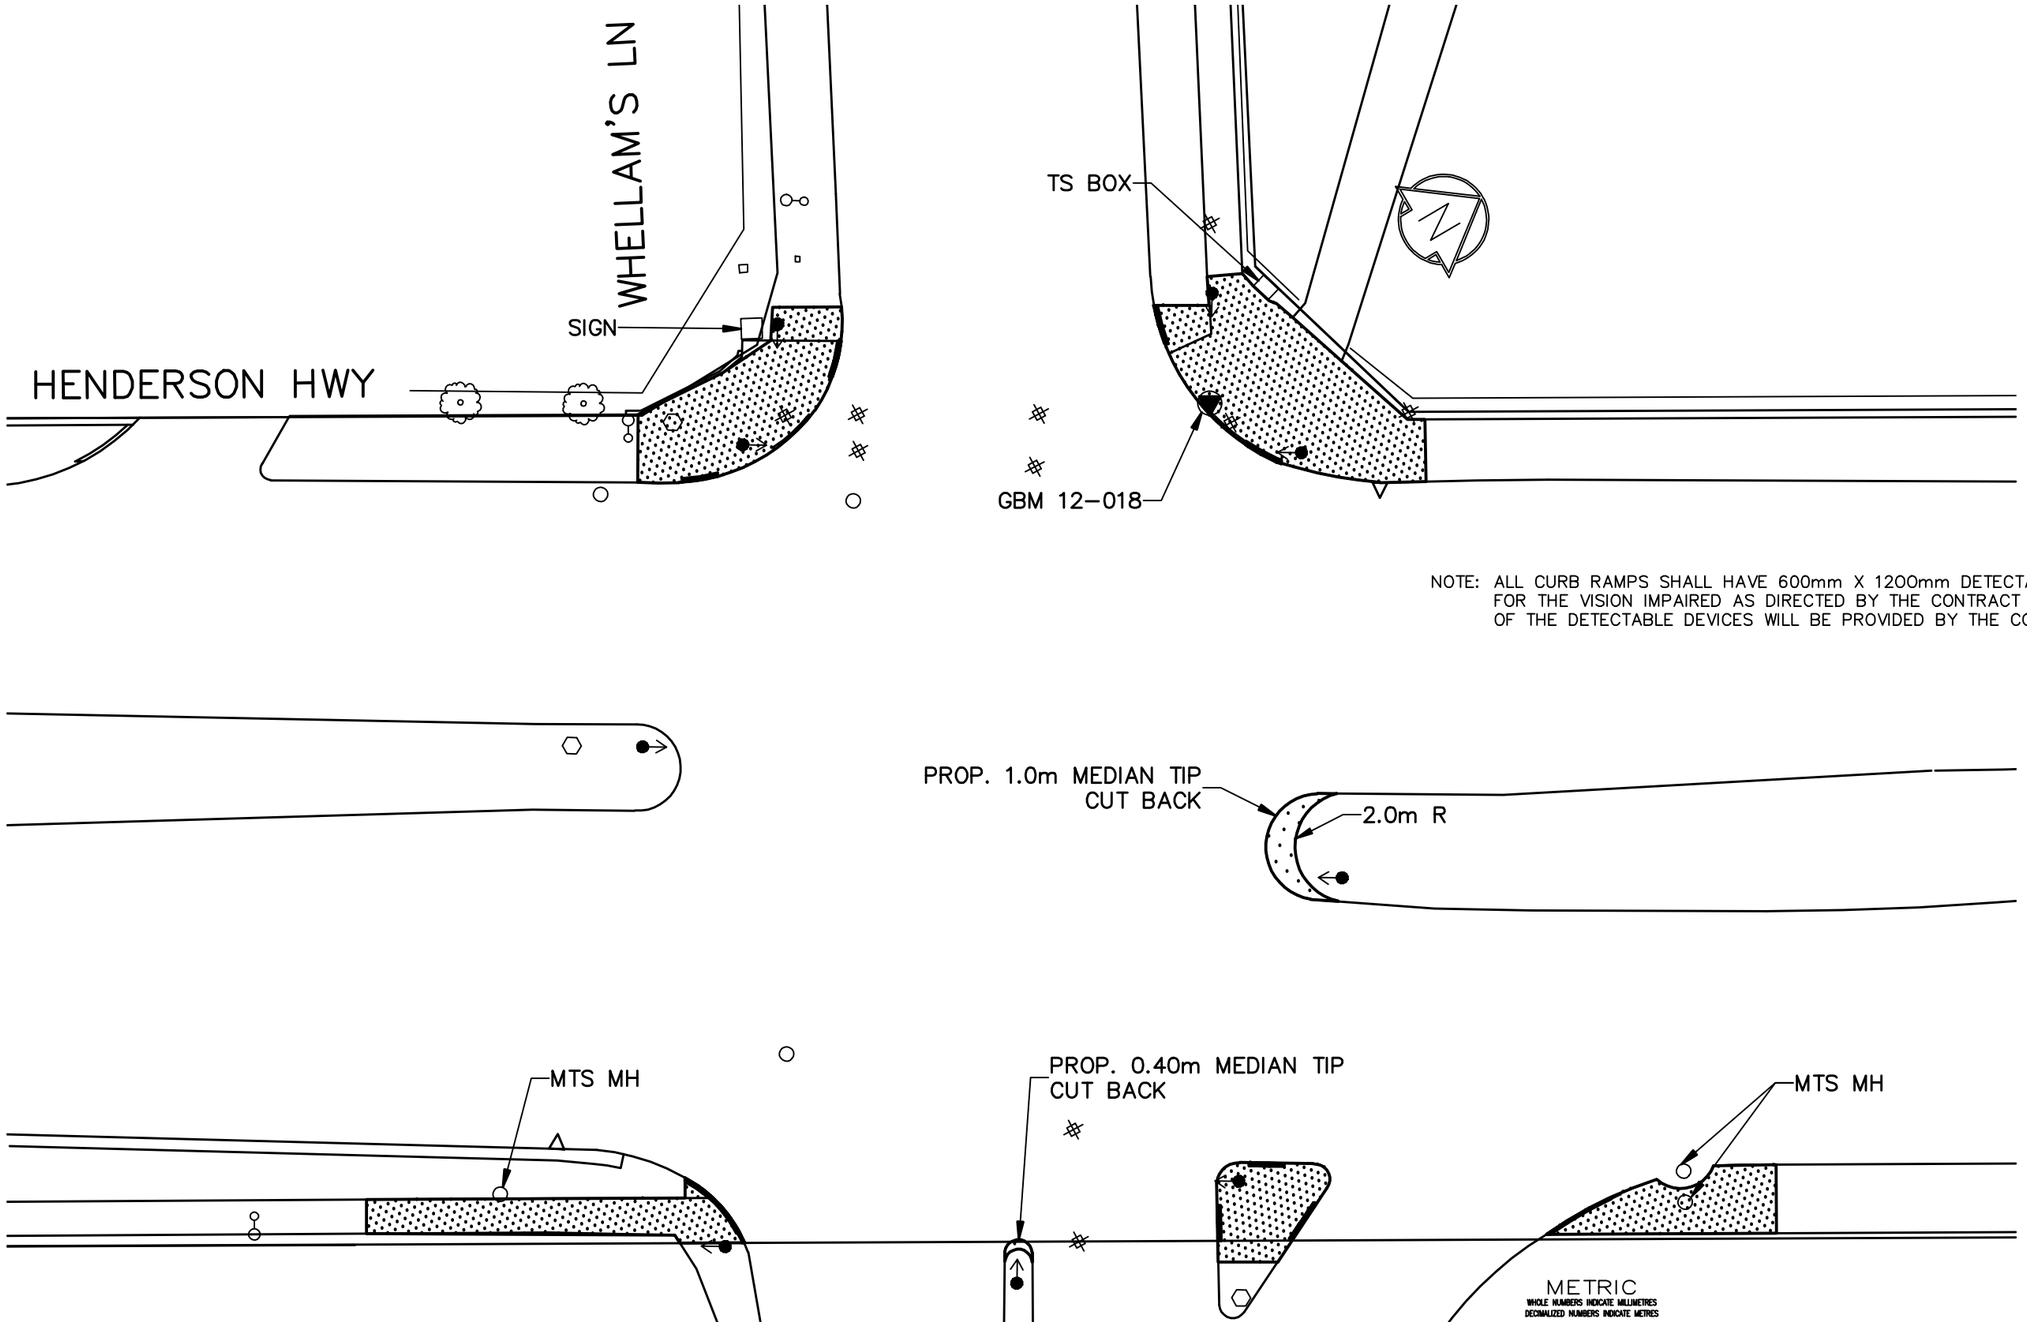

NOTE: ALL CURB RAMPS SHALL HAVE 600mm X 1200mm DETECTABLE WARNING DEVICES INSTALLED FOR THE VISION IMPAIRED AS DIRECTED BY THE CONTRACT ADMINISTRATOR. TYPE AND COLOUR OF THE DETECTABLE DEVICES WILL BE PROVIDED BY THE CONTRACT ADMINISTRATOR.

METRIC
WHOLE NUMBERS INDICATE MILLIMETRES
DECIMALIZED NUMBERS INDICATE METRES

BID OPPORTUNITY NO. 643–2008

EXISTING	LEGEND – PLAN	PROPOSED	EXISTING	LEGEND – PLAN	PROPOSED	EXISTING	LEGEND – PROFILE	PROPOSED
	HYDRANT			LDS/WWS				
	VALVE			WATERMAIN				
	CURB STOP			GAS				
	CONCRETE SIDEWALK			TRAFFIC SIGNALS				
	O.L.S.			CONCRETE				
	MANHOLE			CURB RENEWAL				
	CATCH BASIN		231.000	ELEVATIONS	231.000			
	CURB INLET			PROPERTY LINE				
	HYDRO POLE			SURVEY BAR				
	TRAFFIC SIGNAL POLE			GEODETIC BENCH MARK				
	TRAFFIC SIGNAL PIT			RAMP CURB				

LOCATION APPROVED
UNDERGROUND STRUCTURES

SUPR. U/G STRUCTURES COMMITTEE DATE

NOTE:
LOCATION OF UNDERGROUND STRUCTURES AS SHOWN ARE BASED ON THE BEST INFORMATION AVAILABLE. BUT NO GUARANTEE IS GIVEN THAT ALL EXISTING UTILITIES ARE SHOWN OR THAT THE GIVEN LOCATIONS ARE EXACT. CONFIRMATION OF EXISTENCE AND EXACT LOCATION OF ALL SERVICES MUST BE OBTAINED FROM THE INDIVIDUAL UTILITIES BEFORE PROCEEDING WITH CONSTRUCTION.

B.M. GBM 12–018
ELEV. 229.999

NO.	REVISIONS	DATE	BY

ENGINEERING DIVISION
TECHNOLOGY SERVICES BRANCH
100 - 1155 PACIFIC AVE

DESIGNED BY R.M./L.B.	CHECKED BY G.C./D.K.
DRAWN BY R.M.	APPROVED BY F.C.
HOR. SCALE: 1 : 250	
VERTICAL:	
DATE 2008/07/21	

ENGINEER'S SEAL
PROVINCE OF MANITOBA
F.W. COREY
REGISTERED ENGINEER
ORIGINAL SIGNED BY
F. COREY AUGUST 11/08

Winnipeg

THE CITY OF WINNIPEG
PUBLIC WORKS DEPARTMENT

2008 INTERSECTION IMPROVEMENTS AND ASSOCIATED WORKS

HENDERSON HIGHWAY AT WHELLAM'S LANE

CITY DRAWING NUMBER SE–08–26

SHEET 3 OF 3

3