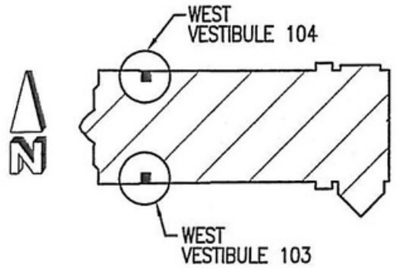

KEY PLAN

NOTE:

WEST VESTIBULE 103 IS A DUPLICATE MIRROR COPY OF WEST VESTIBULE 104

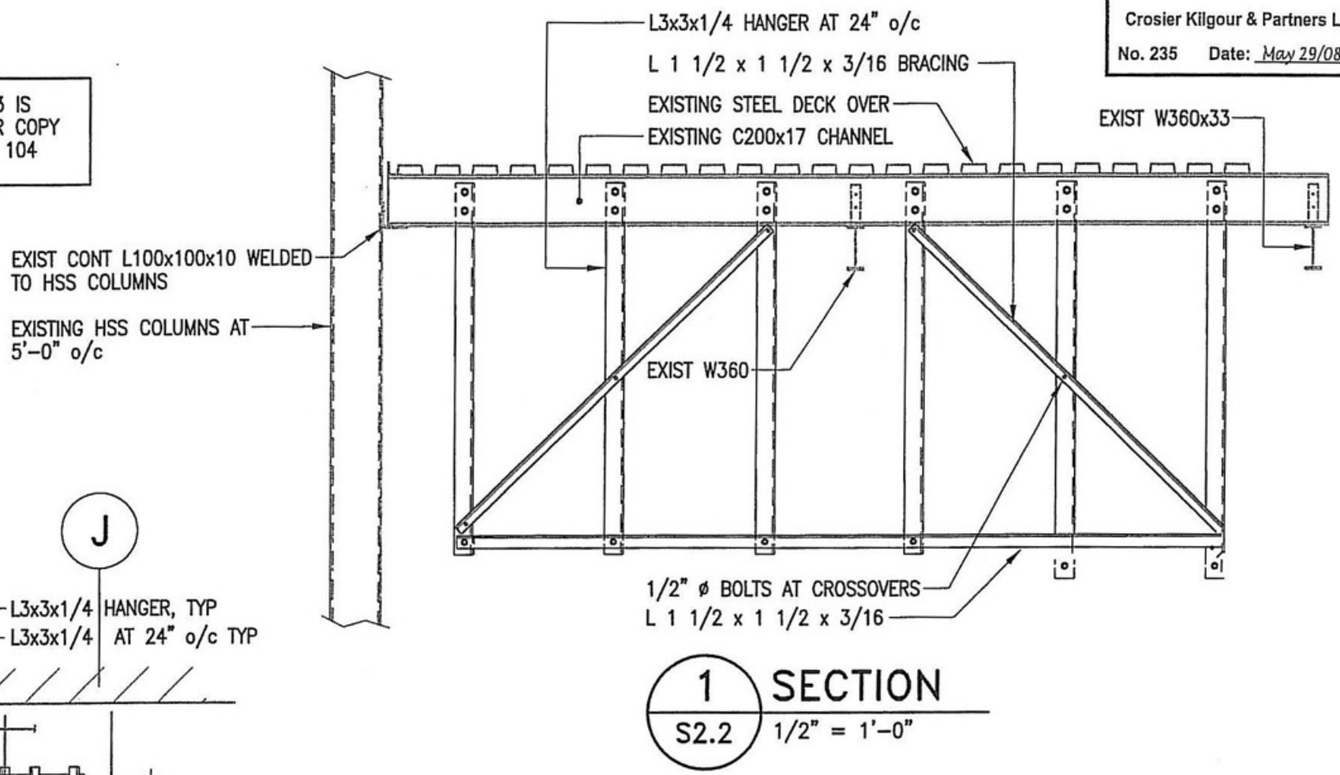

1 / S2.2 SECTION

1/2" = 1'-0"

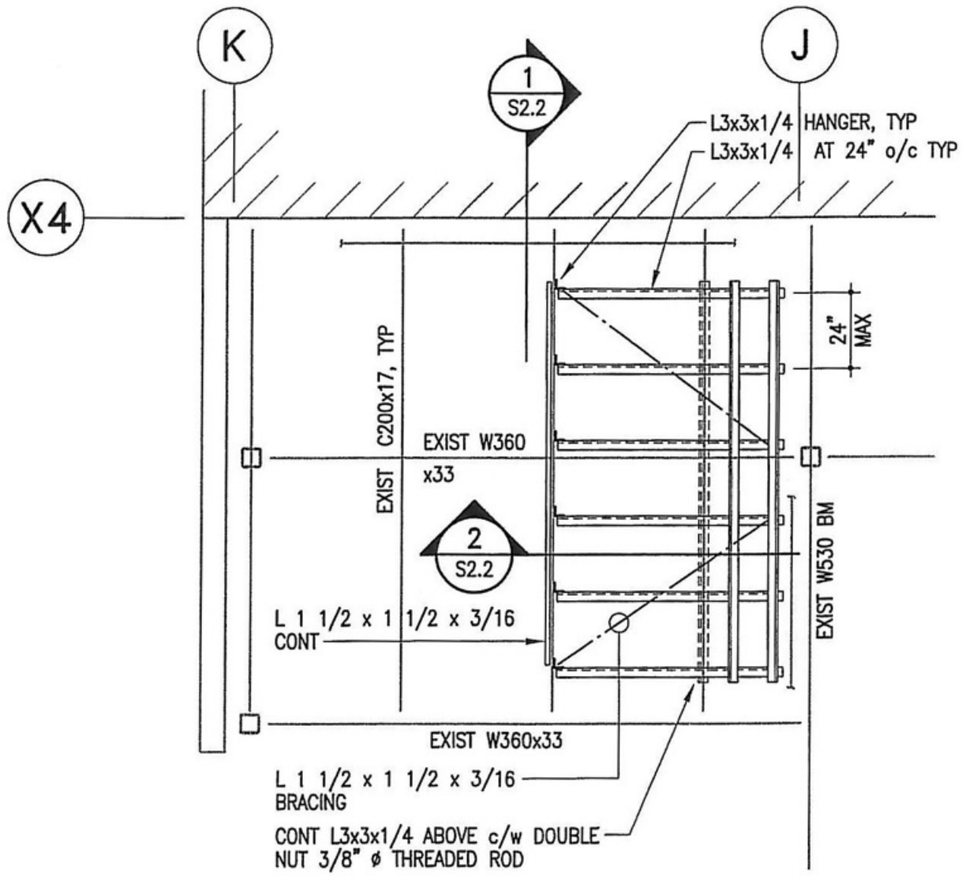

PARTIAL ROOF FRAMING PLAN

1/4" = 1'-0"

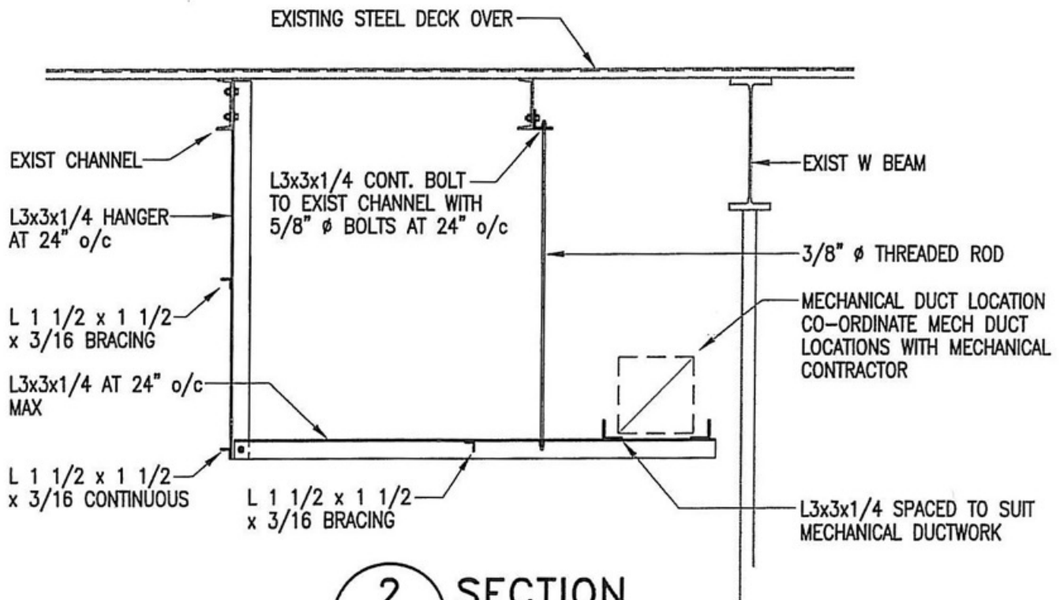

2 / S2.2 SECTION

1/2" = 1'-0"

APEGM
Certificate of Authorization
Crosier Kilgour & Partners Ltd.
No. 235 Date: May 29/08

PROVINCE OF MANITOBA
J.A. WELLS
May 29/08
REGISTERED PROFESSIONAL ENGINEER

REV	DESCRIPTION	DATE	BY
0	ISSUED FOR TENDER	JUN 26/08	MB

CROSIER KILGOUR & PARTNERS LTD. 2007-1146
Consulting Structural Engineers
300-275 Carlton Street, Winnipeg, MB R3C 5R6
Tel: (204) 943-7501 Fax: (204) 943-7507

THIS DRAWING MUST NOT BE SCALED.
THE GENERAL CONTRACTOR SHALL VERIFY ALL DIMENSIONS, DATUMS AND LEVELS PRIOR TO COMMENCEMENT OF WORK AND IS HELD RESPONSIBLE FOR REPORTING ANY DISCREPANCY OR OMISSION TO NEIL COOPER ARCHITECT INC IMMEDIATELY.
THIS DRAWING IS THE EXCLUSIVE PROPERTY OF NEIL COOPER ARCHITECT INC AND CAN BE REPRODUCED ONLY WITH THE PERMISSION OF NEIL COOPER ARCHITECT INC. IN EACH CASE THE REPRODUCTION MUST BEAR THE SAME AS THE ARCHITECTURAL PRINT.

DRAWING: **WEST VESTIBULE DETAILS**

PROJECT: **PAN AM POOL VESTIBULES**

25 Poseidon Bay – Winnipeg, MB

Neil Cooper Architect Inc.
10-395 Berry Street, Winnipeg, Manitoba R3J 1N6

Tuplin Group Inc.
33-101 Hutchings Street, Winnipeg, Manitoba R2X 2V4

DRAWN BY	CHECKED BY	SHEET NO.	REV NO.
MB	GG	S2.1	R0

DATE: MAY 29, 2008

SCALE: As Noted

FILE: