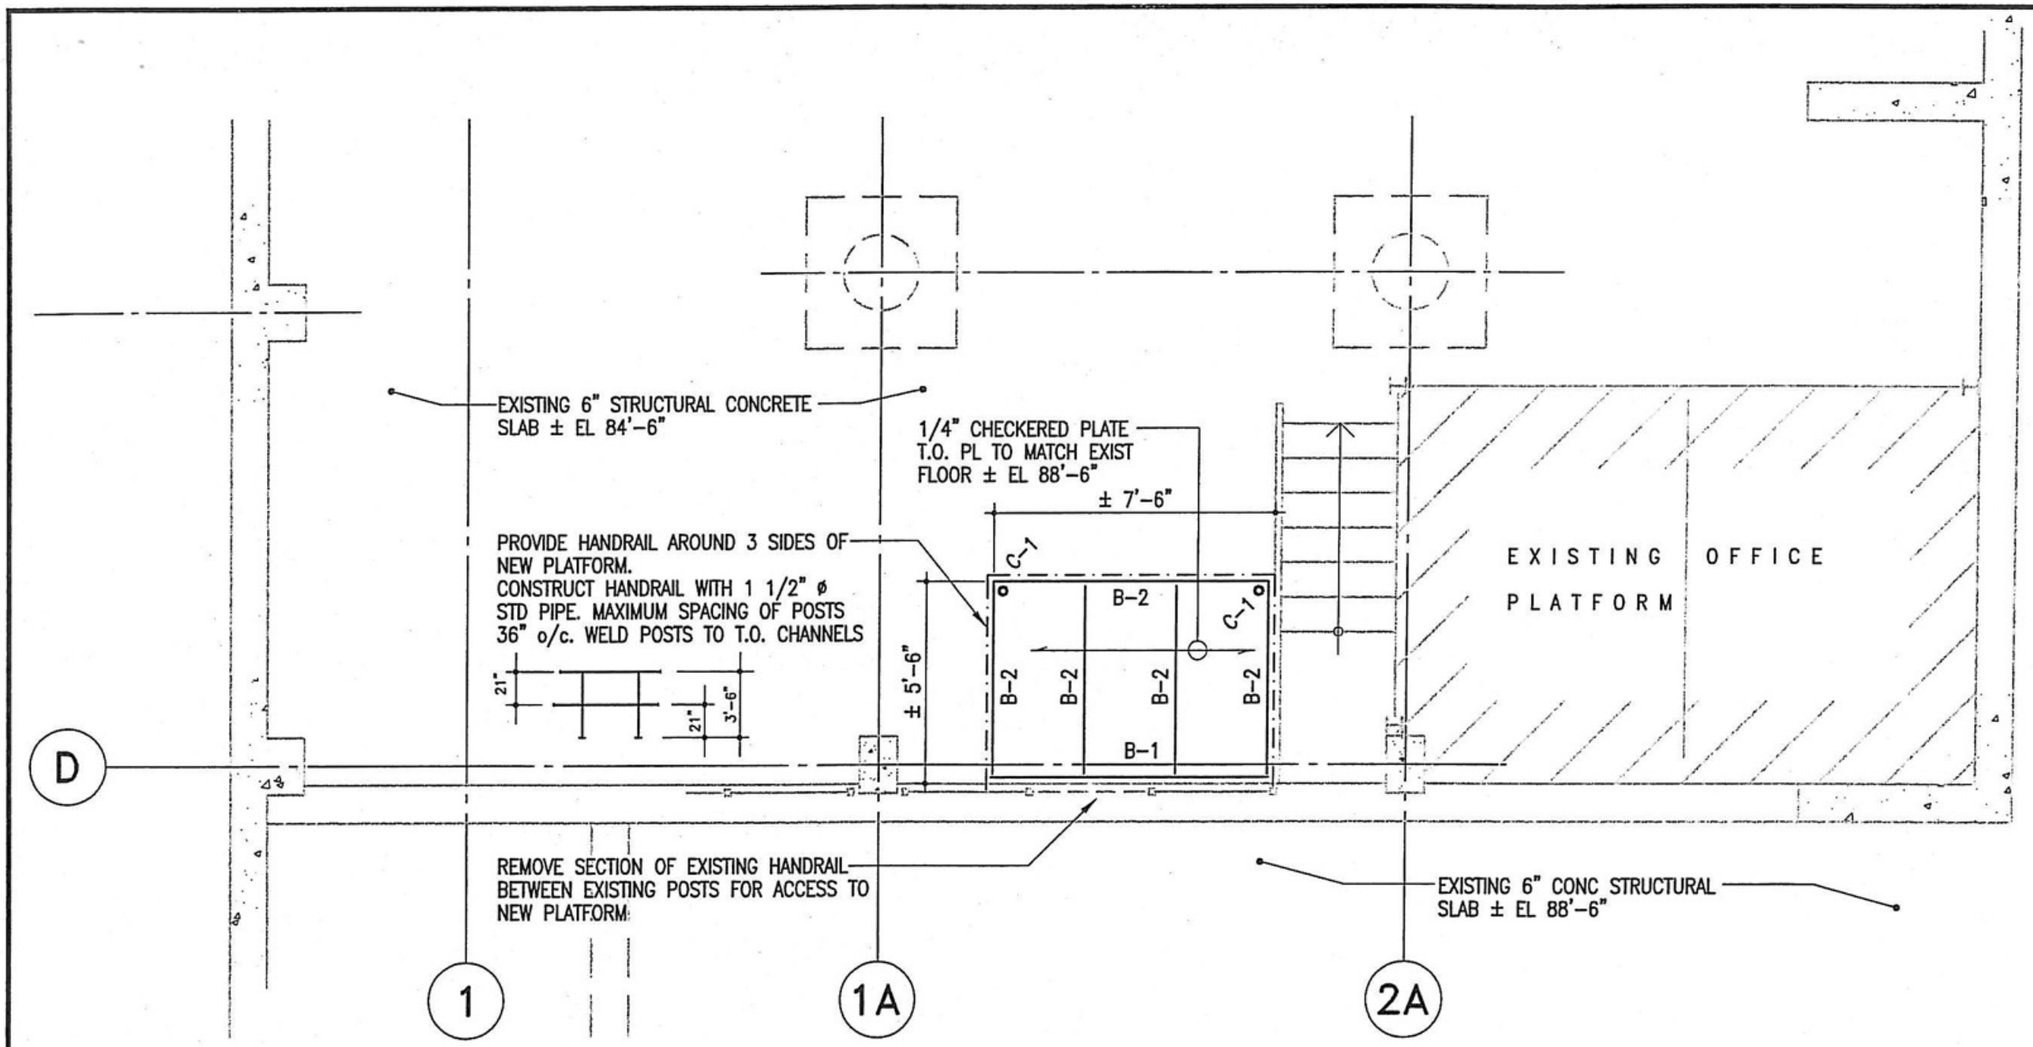

PARTIAL BASEMENT PLAN

1/4" = 1'-0"

COLUMN C-1:	2 1/2" ø PIPE COLUMN ASTM A53 4x8x1/2" BASE PLATE ON 1" GROUT 2-1/2" ø HILTI KWIK BOLTS (3" EMBED) RESTING ON EXIST CONC AT EL 84'-6"
B-1:	C6x8.2. PROVIDE 6-5/8" ø HILTI KWIK BOLTS TO EXISTING CONCRETE (4" EMBEDMENT). SET BOLTS 4" DOWN FROM TOP OF CHANNEL
B-2:	C4x5.4

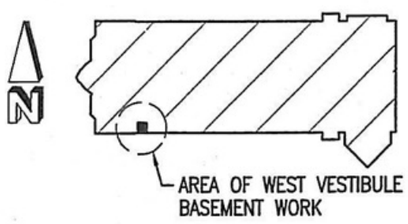

KEY PLAN

APEGM
Certificate of Authorization
Crosier Kilgour & Partners Ltd.
No. 235 Date: June 11/08

PROVINCE OF MANITOBA
J.A. WELLS
REGISTERED PROFESSIONAL ENGINEER
Jun 16/08

REV	DESCRIPTION	DATE	BY
0	ISSUED FOR TENDER	JUN 26/08	MB

CROSIER KILGOUR & PARTNERS LTD. 2007-1146
Consulting Structural Engineers
300-275 Carlton Street, Winnipeg, MB R3C 5R6
Tel: (204) 943-7501 Fax: (204) 943-7507

THIS DRAWING MUST NOT BE SCALED.
THE GENERAL CONTRACTOR SHALL VERIFY ALL DIMENSIONS, DATUMS AND LEVELS PRIOR TO COMMENCEMENT OF WORK AND IS HELD RESPONSIBLE FOR REPORTING ANY DISCREPANCY OR ERROR TO MR. COOPER ARCHITECT INC IMMEDIATELY.
THIS DRAWING IS THE EXCLUSIVE PROPERTY OF MR. COOPER ARCHITECT INC AND CAN BE REPRODUCED ONLY WITH THE PERMISSION OF MR. COOPER ARCHITECT INC. IN EACH CASE THE REPRODUCTION MUST BEAR THEIR NAME AS THE ARCHITECTURAL FIRM.

DRAWING: WEST VESTIBULE PARTIAL BASEMENT PLAN

PROJECT: PAN AM POOL VESTIBULES

25 Poseiden Bay – Winnipeg, MB

Neil Cooper Architect Inc.
10-395 Berry Street, Winnipeg, Manitoba R3J 1N6

Tuplin Group Inc.
33-101 Hutchings Street, Winnipeg, Manitoba R2X 2V4

DRAWN BY	CHECKED BY	SHEET NO.	REV NO.
MB	GG	S2.2	R0
DATE: JUNE 11, 2008			
SCALE: As Noted			
FILE:			