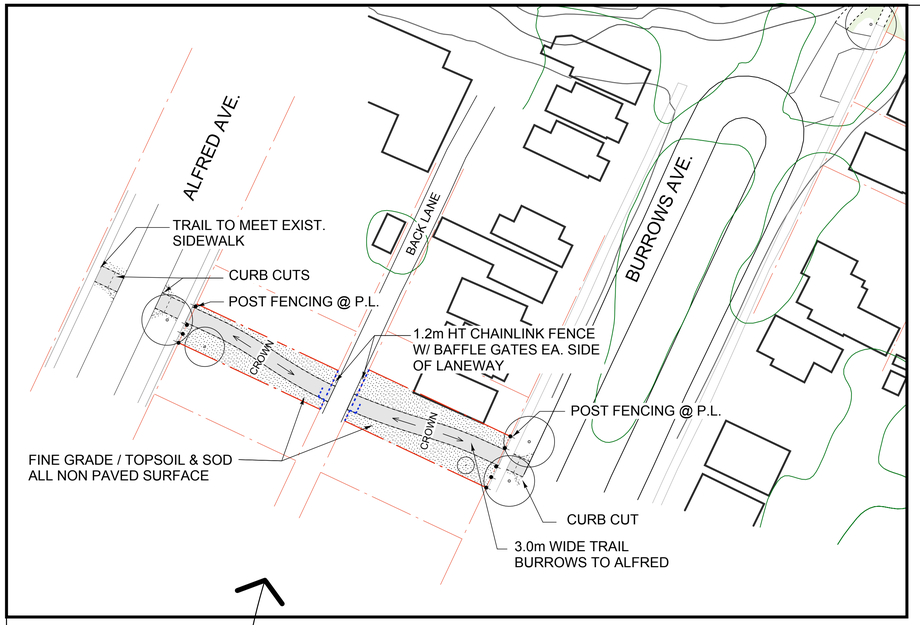

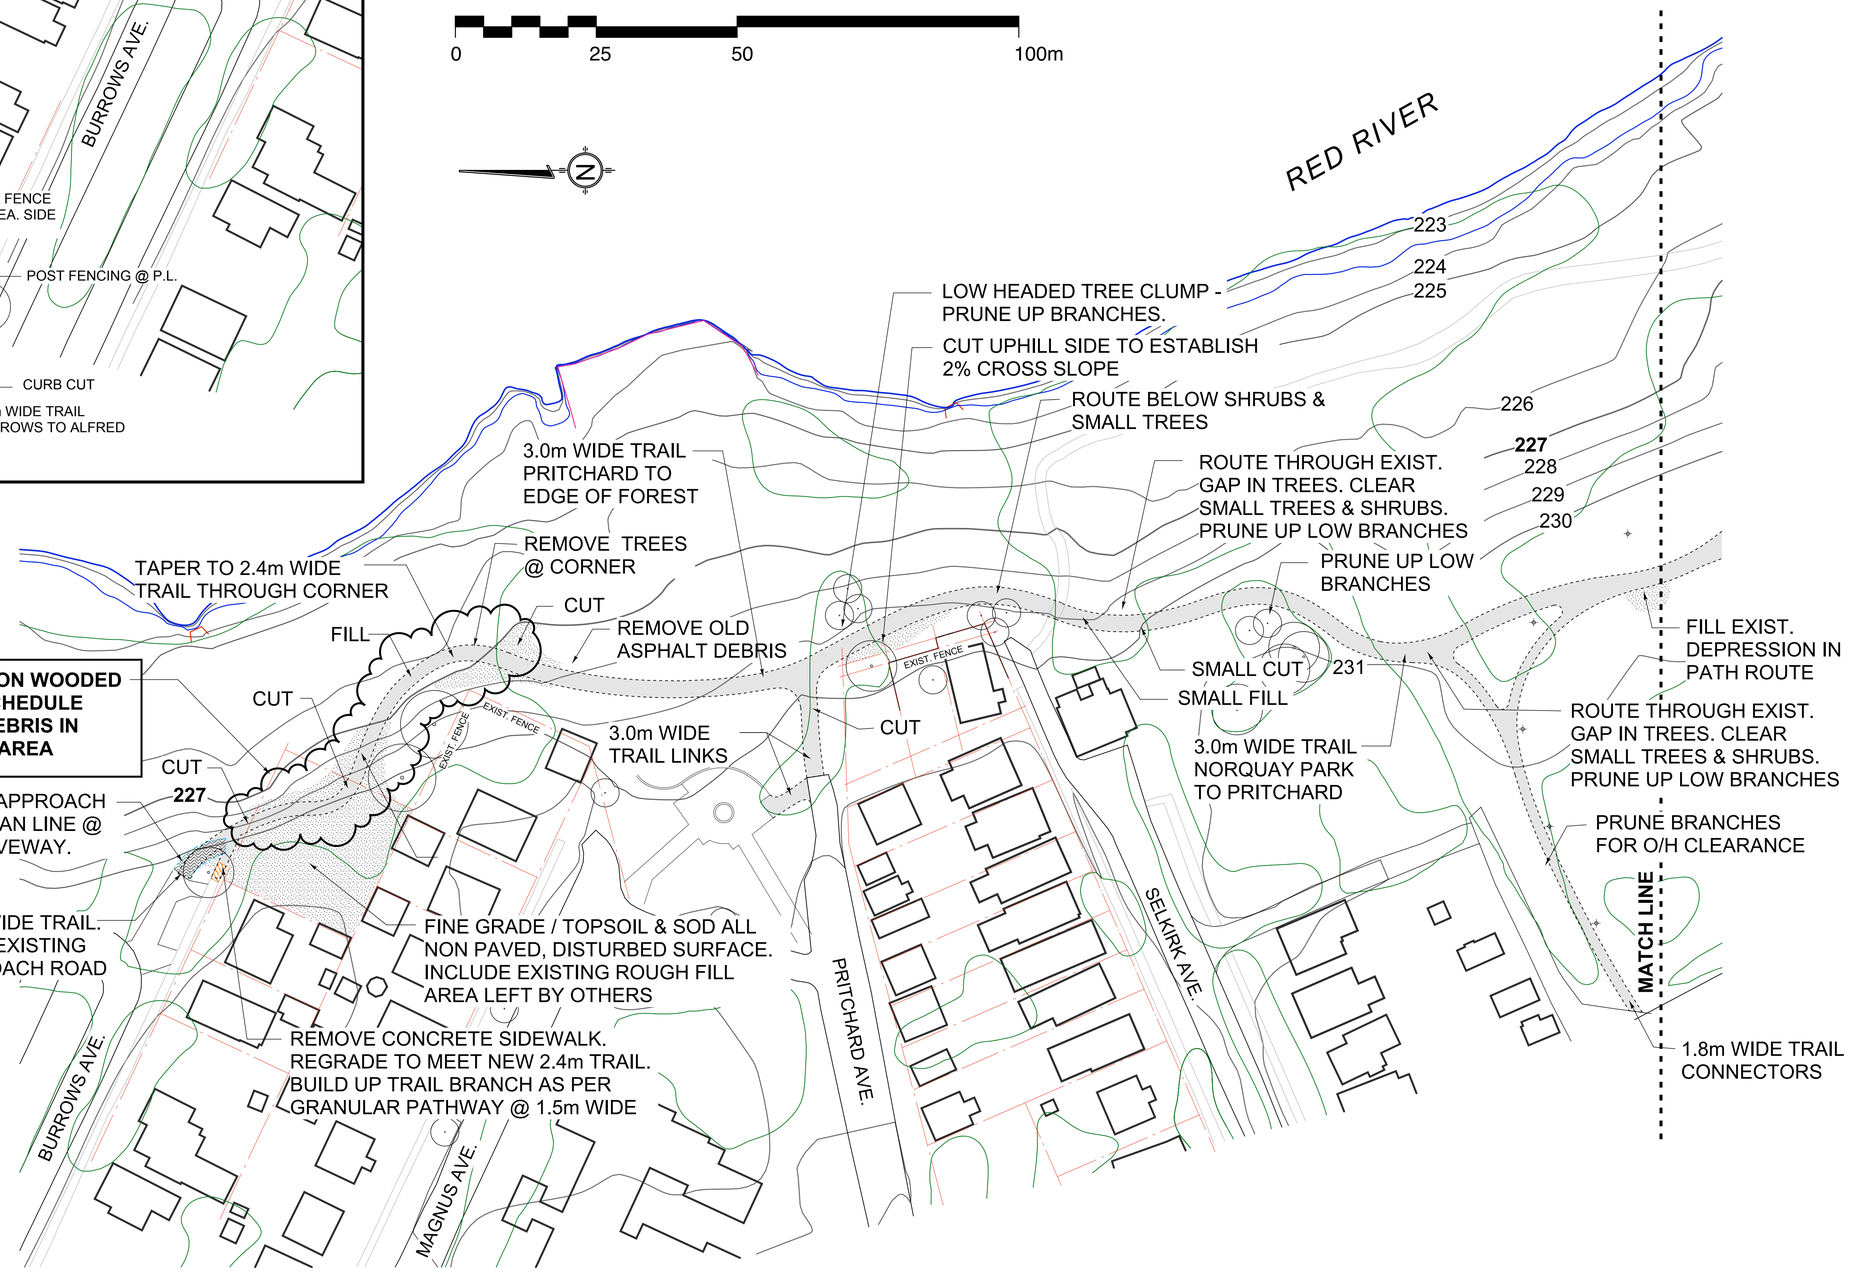

TREE REMOVAL SCHEDULE

3 @ 10cm Ø	TREES FOR REMOVAL TO BE FIELD MARKED BY CITY AND CONFIRMED WITH CITY AND CONTRACT ADMINISTRATOR. **FORESTRY LEVY TO BE PAID BY CITY.**
4 @ 15cm Ø	
2 @ 18cm Ø	
2 @ 24cm Ø	* ALLOW ALSO FOR TOPSOIL & SOD @ ALL NEW PATH EDGES TO REPAIR GRADE / CONSTRUCTION DISTURBANCE
2 @ 30cm Ø	

- NEW GRANULAR PATHWAY
- APPROX. TOPSOIL & SOD AREA (* NOTE)
- ASPHALT PAVEMENT REMOVAL
- CONCRETE SIDEWALK REMOVAL

HILDERMAN THOMAS FRANK CRAMPTON
Landscape Architecture • Planning
500 - 115 Bannatyne Avenue East, Winnipeg, MB R3B 0R3
Phone: 204.944.9907 Fax: 204.957.1467

B.M. ELEV. YY.MM.DD

NO.	REVISIONS	DATE	BY

DESIGNED: AB | DRAWN: AB
SCALE: 1: 500 | APPROVED: GM
ACCEPTED BY:
DATE: August 14, 2008

the manitoba association of landscape architects — Glen Tannis MALA Prov. No. 61

CONSULTANT PROJECT NO 06 059

Winnipeg

THE CITY OF WINNIPEG
PLANNING, PROPERTY & DEVELOPMENT DEPARTMENT

RIVERBANK TRAIL DEVELOPMENT - NORQUAY PARK TO ALFRED AVE

TRAIL PLAN: NORTH

CITY DRAWING NUMBER
SHEET **2** OF 3
L2

DATE PLOTTED: 8/14/08

xxx-2008 Norquay Bid Opp Plan