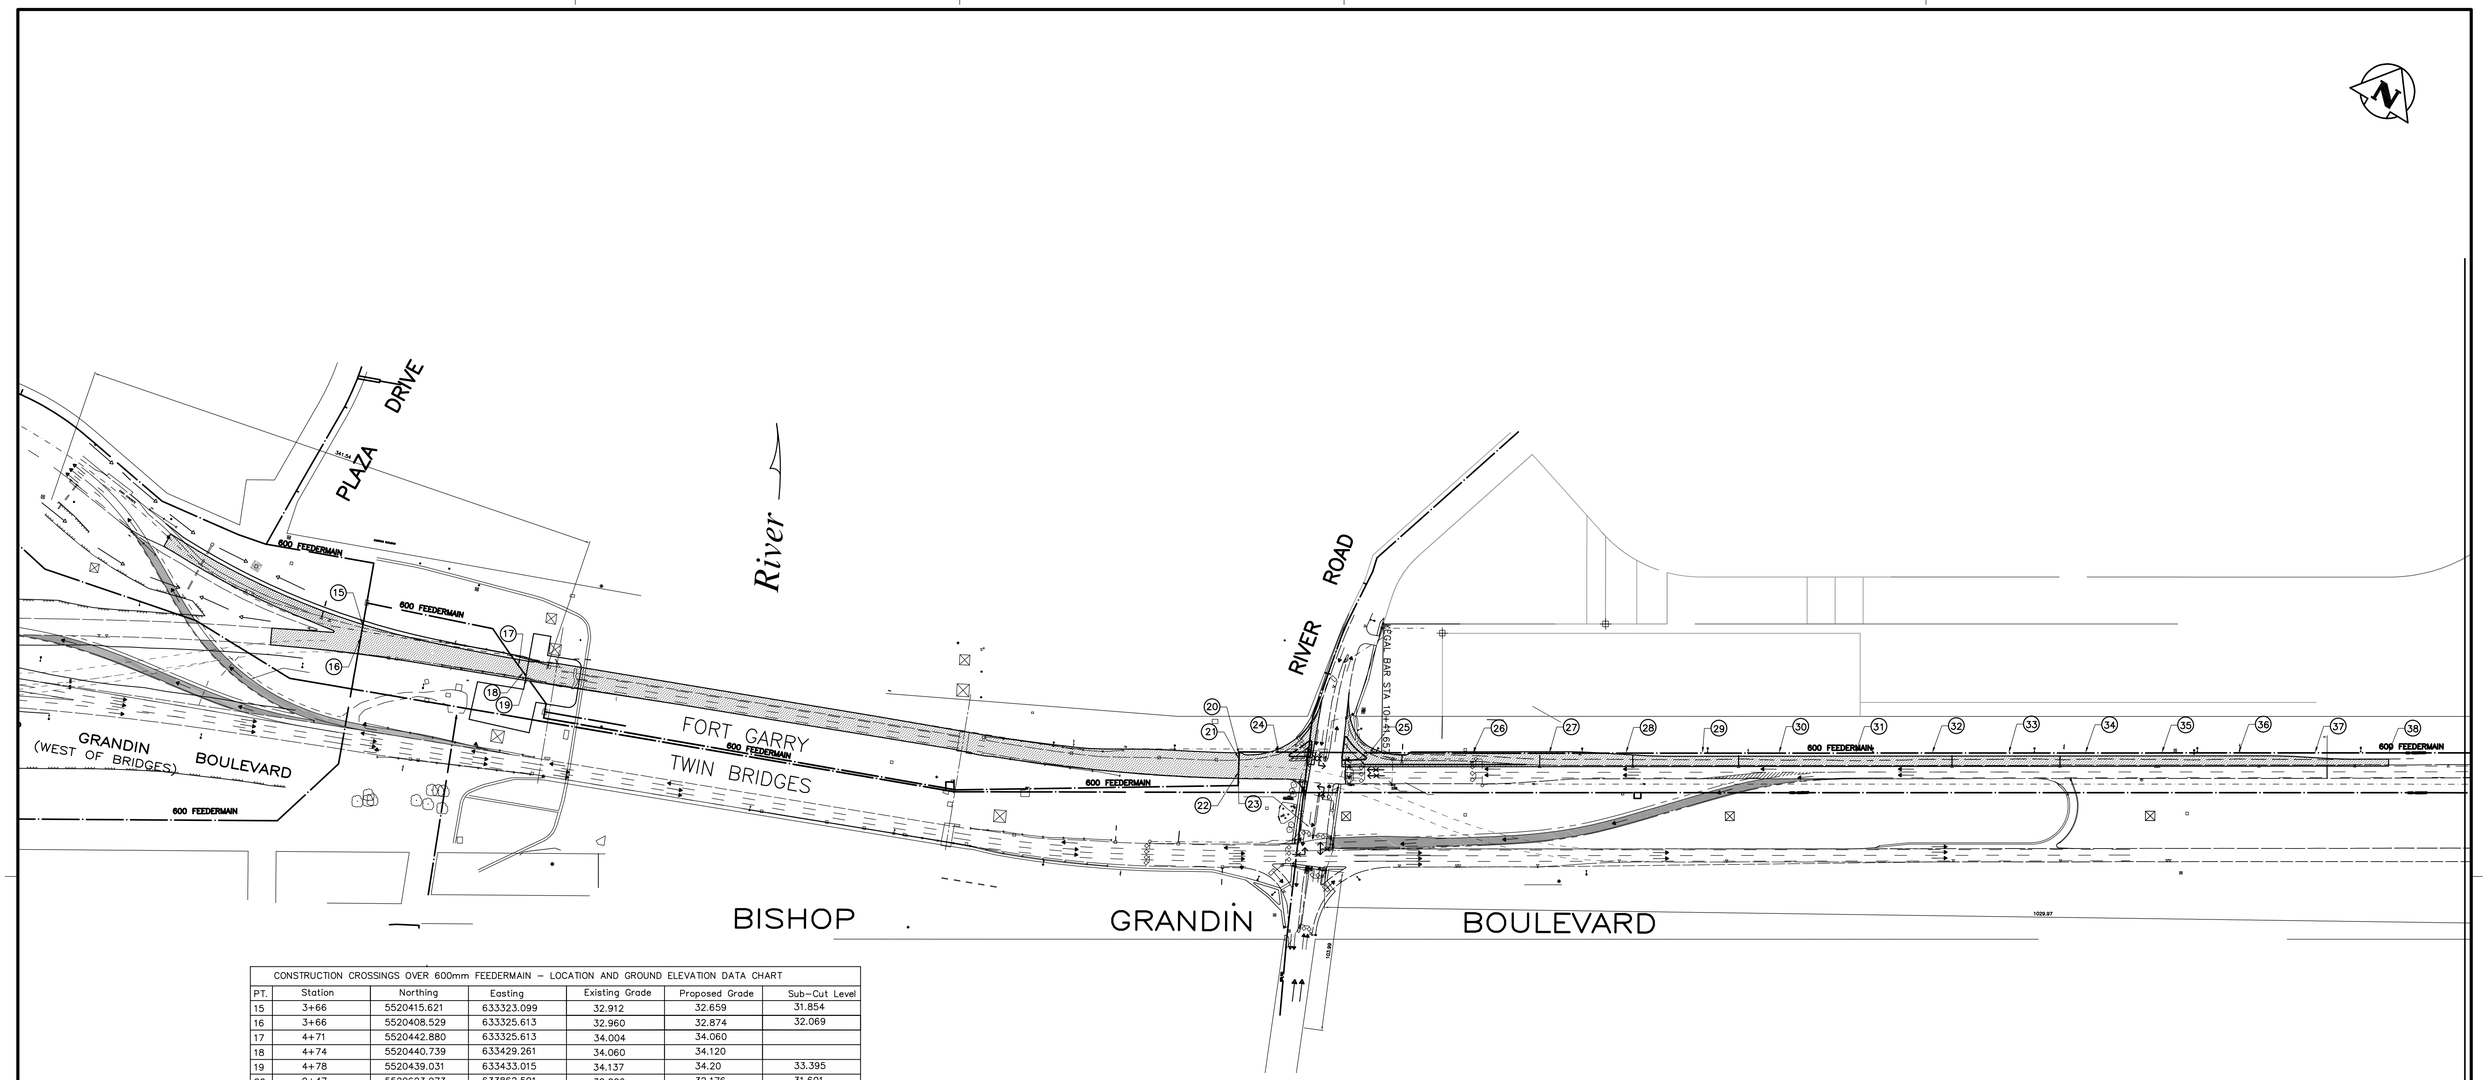

CONSTRUCTION CROSSINGS OVER 600mm FEEDERMAIN – LOCATION AND GROUND ELEVATION DATA CHART						
PT.	Station	Northing	Easting	Existing Grade	Proposed Grade	Sub-Cut Level
15	3+66	5520415.621	633323.099	32.912	32.659	31.854
16	3+66	5520408.529	633325.613	32.960	32.874	32.069
17	4+71	5520442.880	633325.613	34.004	34.060	
18	4+74	5520440.739	633429.261	34.060	34.120	
19	4+78	5520439.031	633433.015	34.137	34.20	33.395
20	9+47	5520623.973	633862.591	32.006	32.176	31.601
21	9+47	5520621.467	633863.905	32.209	32.279	31.474
22	9+47	5520614.157	633867.734	32.494	32.427	31.622
23	9+47	5520611.055	633869.359	32.609	32.501	31.696
24	9+70	5520637.915	633884.145	31.973	32.032	31.227
25	10+34	5520667.090	633936.105	31.897	31.751	30.946
26	11+00	5520699.942	633994.905	31.436	31.475	30.90
27	11+50	5520724.530	634038.395	31.045	31.647	31.072
28	12+00	5520749.168	634081.907	31.422	31.74	
29	12+50	5520773.819	634125.409	31.509	31.695	
30	13+00	5520798.447	634168.935	32.03	31.932	
31	13+50	5520803.136	634212.485	32.537	32.043	
32	14+00	5520847.710	634255.935	31.863	31.816	
33	14+50	5520872.383	634299.435	31.336	31.592	
34	15+00	5520896.992	634342.971	31.324	31.396	
35	15+50	5520921.603	634386.433	30.938	31.234	
36	16+00	5520946.294	634430.039	31.046	31.444	
37	16+50	5520970.946	634473.461	31.361	31.447	
38	16+98	5520994.521	634515.210	31.696	31.53	

LEGEND:

CONSTRUCTION AREA

AERIAL PHOTO BACKGROUND IS FOR PRESENTATION PURPOSES ONLY AND IS NOT FULLY ORTHORECTIFIED. DIRECTIONS, DISTANCES, AND/OR ALIGNMENTS SHOULD NOT BE PERFORMED OR INFERRED FROM THE PHOTOGRAPH.

1:1000 10 0 10 20 30 40 50m

APEGM
Certificate of Authorization
Wardrop Engineering Inc.
No. 195 Expiry: April 30, 2008

B.M. ELEV. F.B. 2153

NO.	REVISIONS	DATE	BY
00	ISSUED FOR ADDENDUM NO.1	08.02.29	WJF

WARDROP | Engineering Inc.

DESIGNED BY | CHECKED BY
DRAWN BY NH | APPROVED BY
HOR. SCALE: 1 : 2000 | RELEASED FOR CONSTRUCTION
VERTICAL:
DATE 07.12.21 | DATE

CONSULTANT DRAWING NO. 0600070700-SKT-C0009-00

Winnipeg

THE CITY OF WINNIPEG
PUBLIC WORKS DEPARTMENT
TRANSPORTATION ENGINEERING DIVISION

FORT GARRY BRIDGE REHABILITATION

SKETCH SHOWING 600 MM FEEDERMAIN CONSTRUCTION CROSSINGS GOUND ELEVATION DATA

CITY DRAWING NUMBER
SHEET 1 OF 1
SKT-C0009