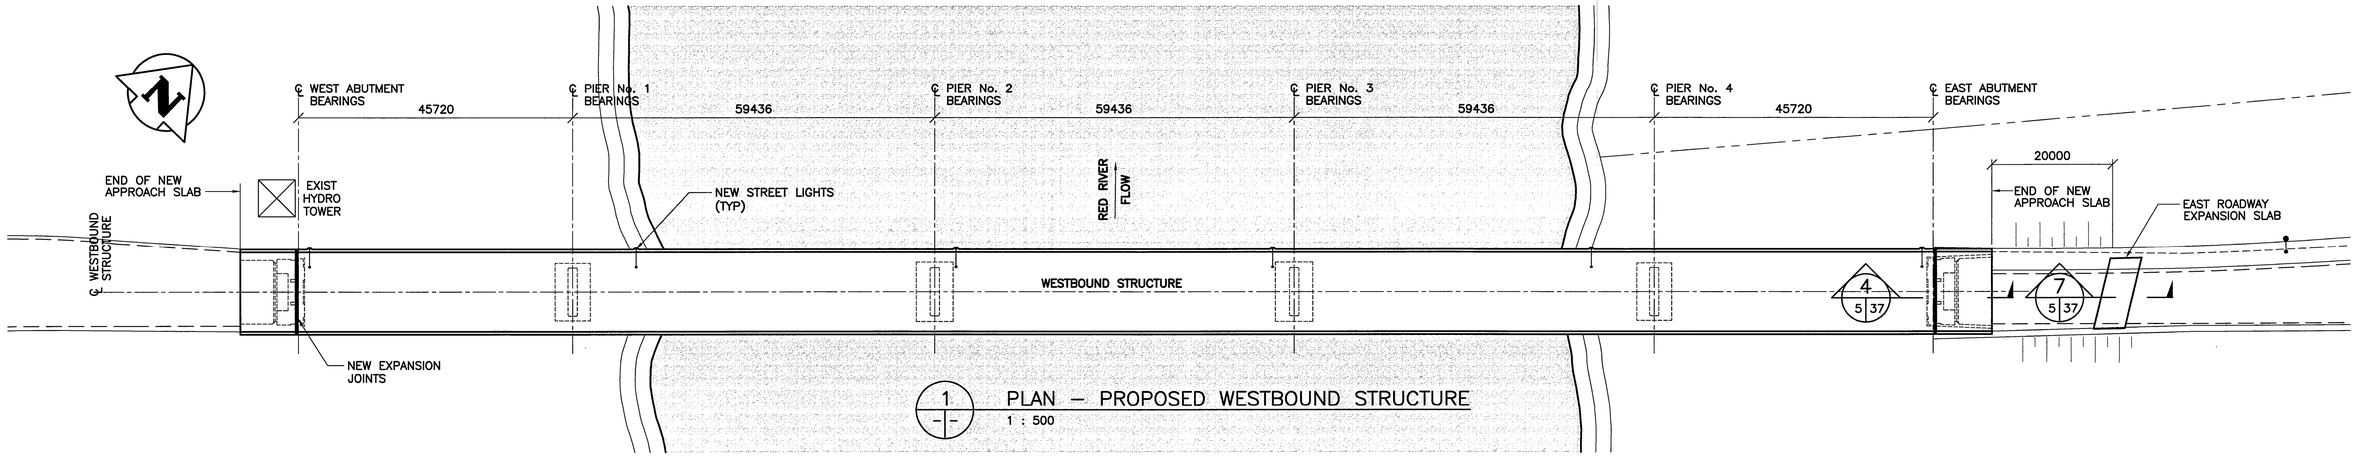

1 — PLAN – PROPOSED WESTBOUND STRUCTURE
1 : 500

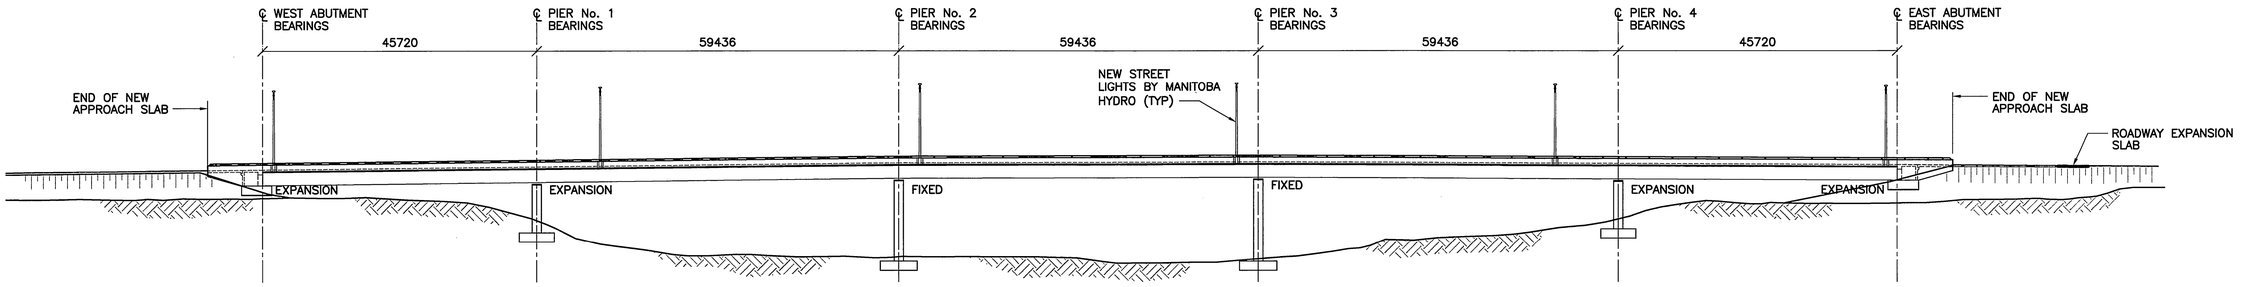

2 — ELEVATION – PROPOSED WESTBOUND STRUCTURE
1 : 500

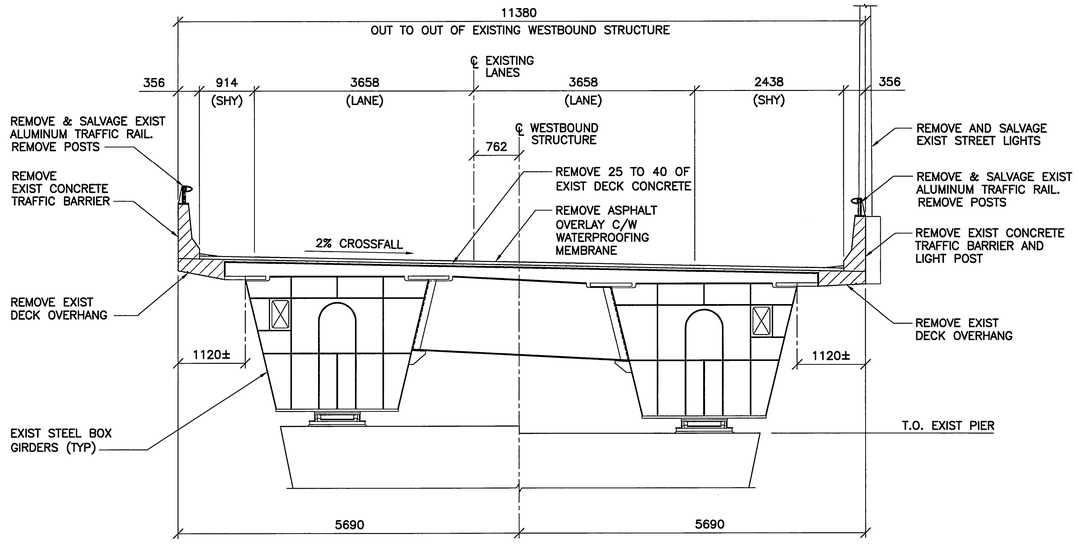

3 — EXISTING CROSS SECTION
1 : 50
– CONTRACTOR RESPONSIBLE TO COORDINATE STREET LIGHT REMOVAL WITH MANITOBA HYDRO

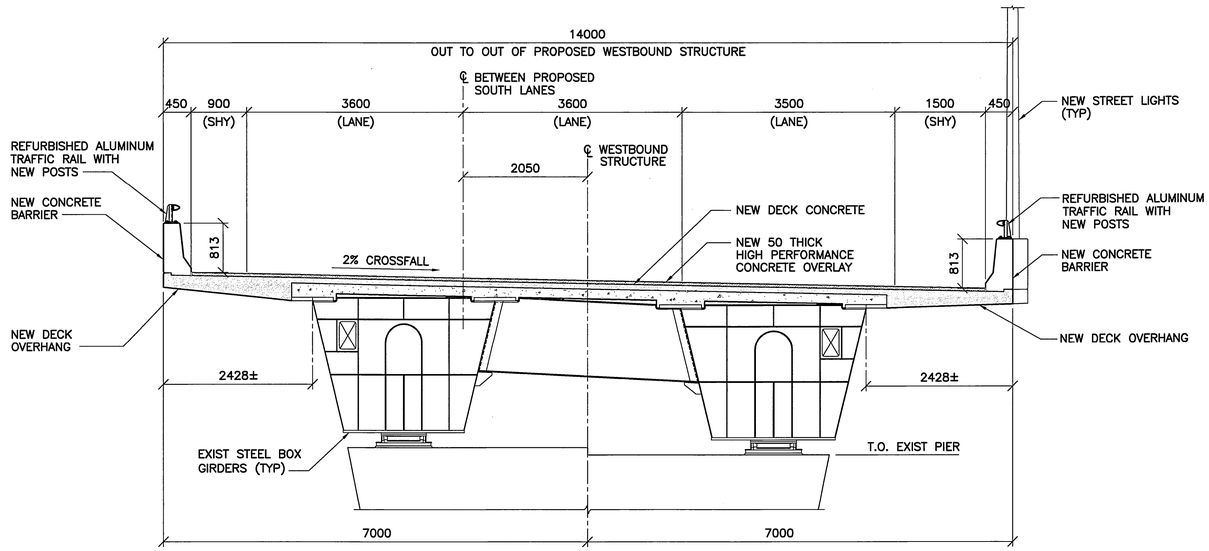

4 — PROPOSED CROSS SECTION
1 : 50
– CONTRACTOR RESPONSIBLE TO COORDINATE NEW STREET LIGHT SUPPLY AND INSTALLATION WITH MANITOBA HYDRO

APEGM
Certificate of Authorization
Wardrop Engineering Inc.
No. 195 Expiry: April 30, 2006

B.M. ELEV.		F.B.		
00	ISSUED FOR TENDER	08.02.05	EFS	
NO.	REVISIONS	DATE	BY	

WARDROP | Engineering Inc.

DESIGNED BY E.F.S.	CHECKED BY
DRAWN BY G.I.	APPROVED BY
HOR. SCALE: AS NOTED VERTICAL:	ACCEPTED BY DATE RANDY FINGAS, P.ENG BRIDGES PROJECTS ENGINEER
DATE 08.02.05	

PROVINCE OF MANITOBA
08/02/05
E.F.G. SHEHATA
Member
23439
REGISTERED PROFESSIONAL ENGINEER

CONSULTANT DRAWING NO.
0600070700-DWG-S1105-00

Winnipeg

THE CITY OF WINNIPEG
PUBLIC WORKS DEPARTMENT
TRANSPORTATION ENGINEERING DIVISION

FORT GARRY TWIN BRIDGES
WESTBOUND STRUCTURE REHABILITATION AND ASSOCIATED ROADWORKS

GENERAL ARRANGEMENT
PLAN, ELEVATION AND CROSS SECTIONS

CITY DRAWING NUMBER
B173-08-005W

SHEET 5 OF 54

5