SHEET: COW-A1 (05/2005)

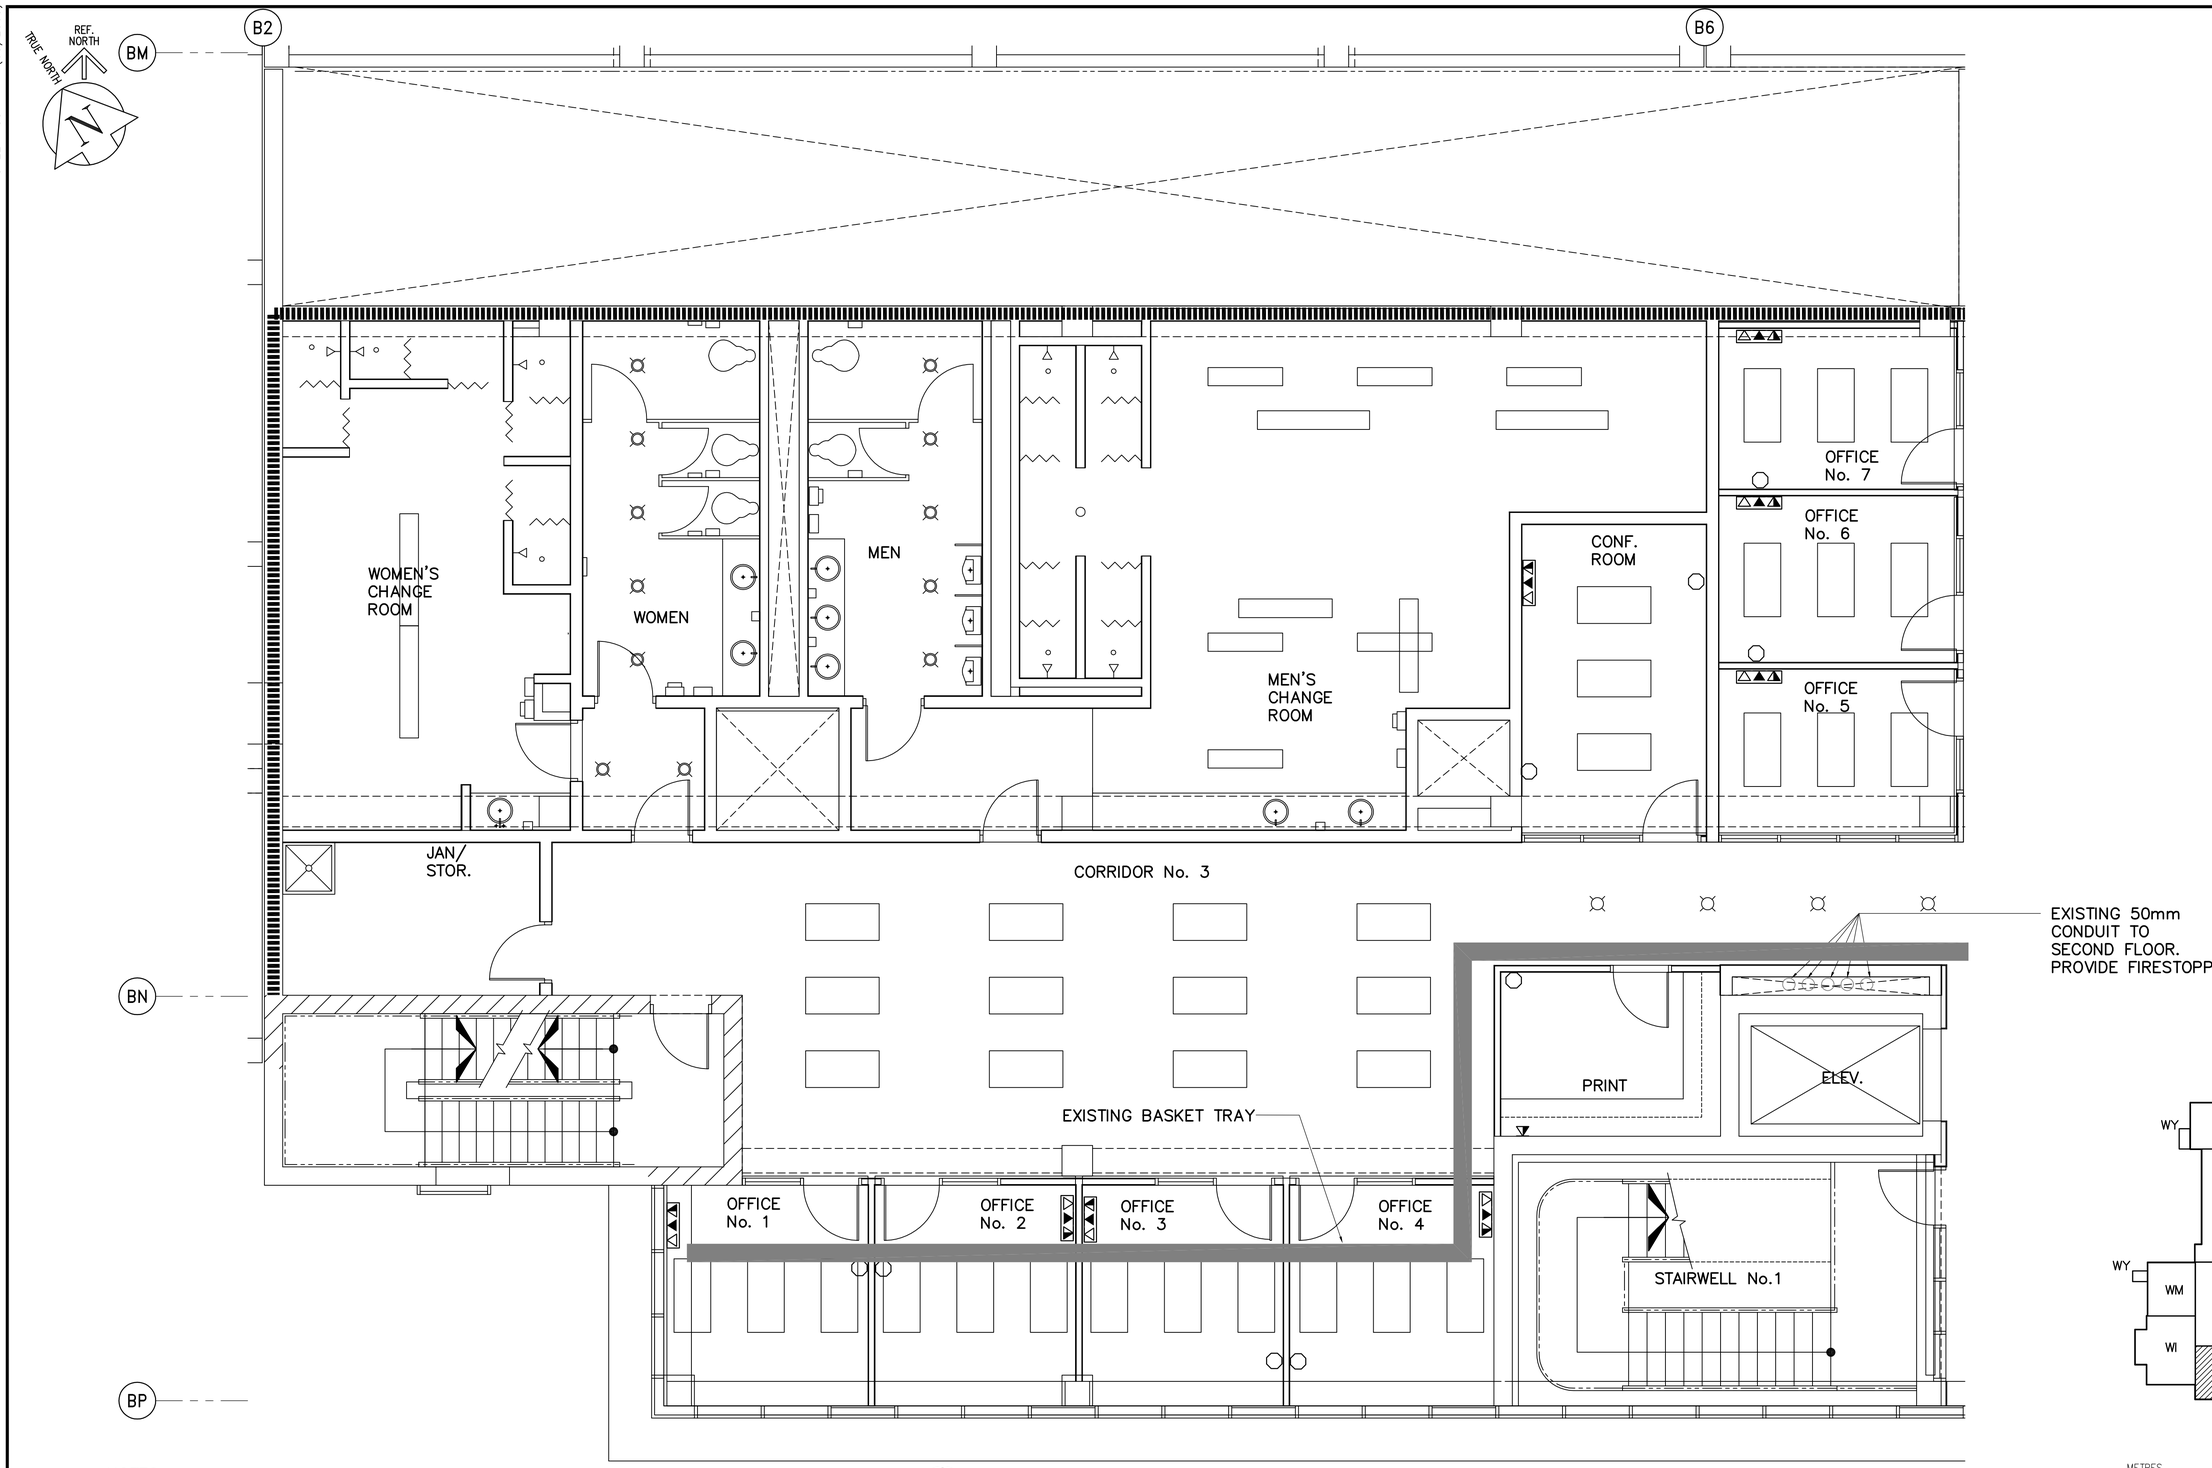

1 THIRD FLOOR TELEPHONE AND DATA PLAN
WA-E0133 1:50

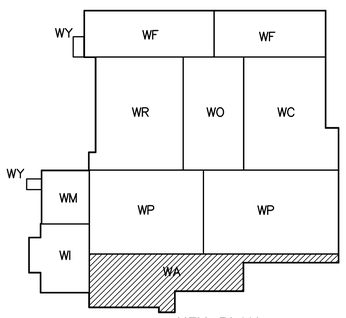

KEY PLAN

SCALE 1:50 METRES 0 1 2 3 4 5
SCALE 1:1 MILLIMETRES 0 20 40 60 80 100

NOTES:

1. LOCATION REQUIRES CONDUIT AND BOX IN ADDITION TO SPECIFIED CAT6 CABLE

LEGEND:

- ○ EXISTING BOX INSTALL FACEPLATE
- ▼ BOX REQUIRES ONE CAT6 CABLE TO SERVER ROOM FOR BUSINESS LAN OR VOICE (BLUE OR WHITE JACK)
- ▼ BOX REQUIRES TWO CAT6 CABLES TO SERVER ROOM FOR BUSINESS LAN AND VOICE (BLUE AND WHITE JACK)
- ▼▼▽ BOX REQUIRES FIVE CAT6 CABLES TO TERMNIATION CABINET
  ONE CAT6 FOR VOICE (WHITE JACK)
  ONE CAT6 FOR BUSINESS LAN (BLUE JACK)
  ONE CAT6 FOR WTP SCADA (RED JACK)
  TWO CAT6 FOR MCC SCADA (YELLOW JACK)

APEGM Certificate of Authorization
AECOM Canada Ltd.
No. 4671 Date: Original dated on: 2009\02\27

B.M. ELEV.

NO.	REVISIONS	DATE	BY
0	ISSUED FOR TENDER	09/02/27	ERC

CH2MHILL / Frederickson Cooper ARCHITECTS / AECOM

DESIGNED BY	ERC	CHECKED BY	BLM
DRAWN BY	ERC	APPROVED BY	SRB
SCALE:	1:50	RELEASED FOR CONSTRUCTION BY:	R. SOROKOWSKI
DATE	2008/10/01	DATE	2007/03/19

ENGINEER'S SEAL
ORIGINAL SIGNED BY
B.L. MOORE
2009/02/27

CONSULTANT DRAWING NO.
WA-E0602

Winnipeg
THE CITY OF WINNIPEG
WATER AND WASTE DEPARTMENT
ENGINEERING DIVISION

WATER TREATMENT PLANT
ADMINISTRATION
MECHANICAL AND ELECTRICAL

TELEPHONE AND DATA
ADMINISTRATION AREA
THIRD FLOOR PLAN

CITY FILE NUMBER
SHEET OF
CITY DRAWING NUMBER
1-0601A-A-E0602-001-00D

Last Save: 2009-02-27 11:12 AM

C:\D\WTP\TELEPHONE\DN_WA-E0602_ET.DWG