SHEET: COW-A1 (05/2005)

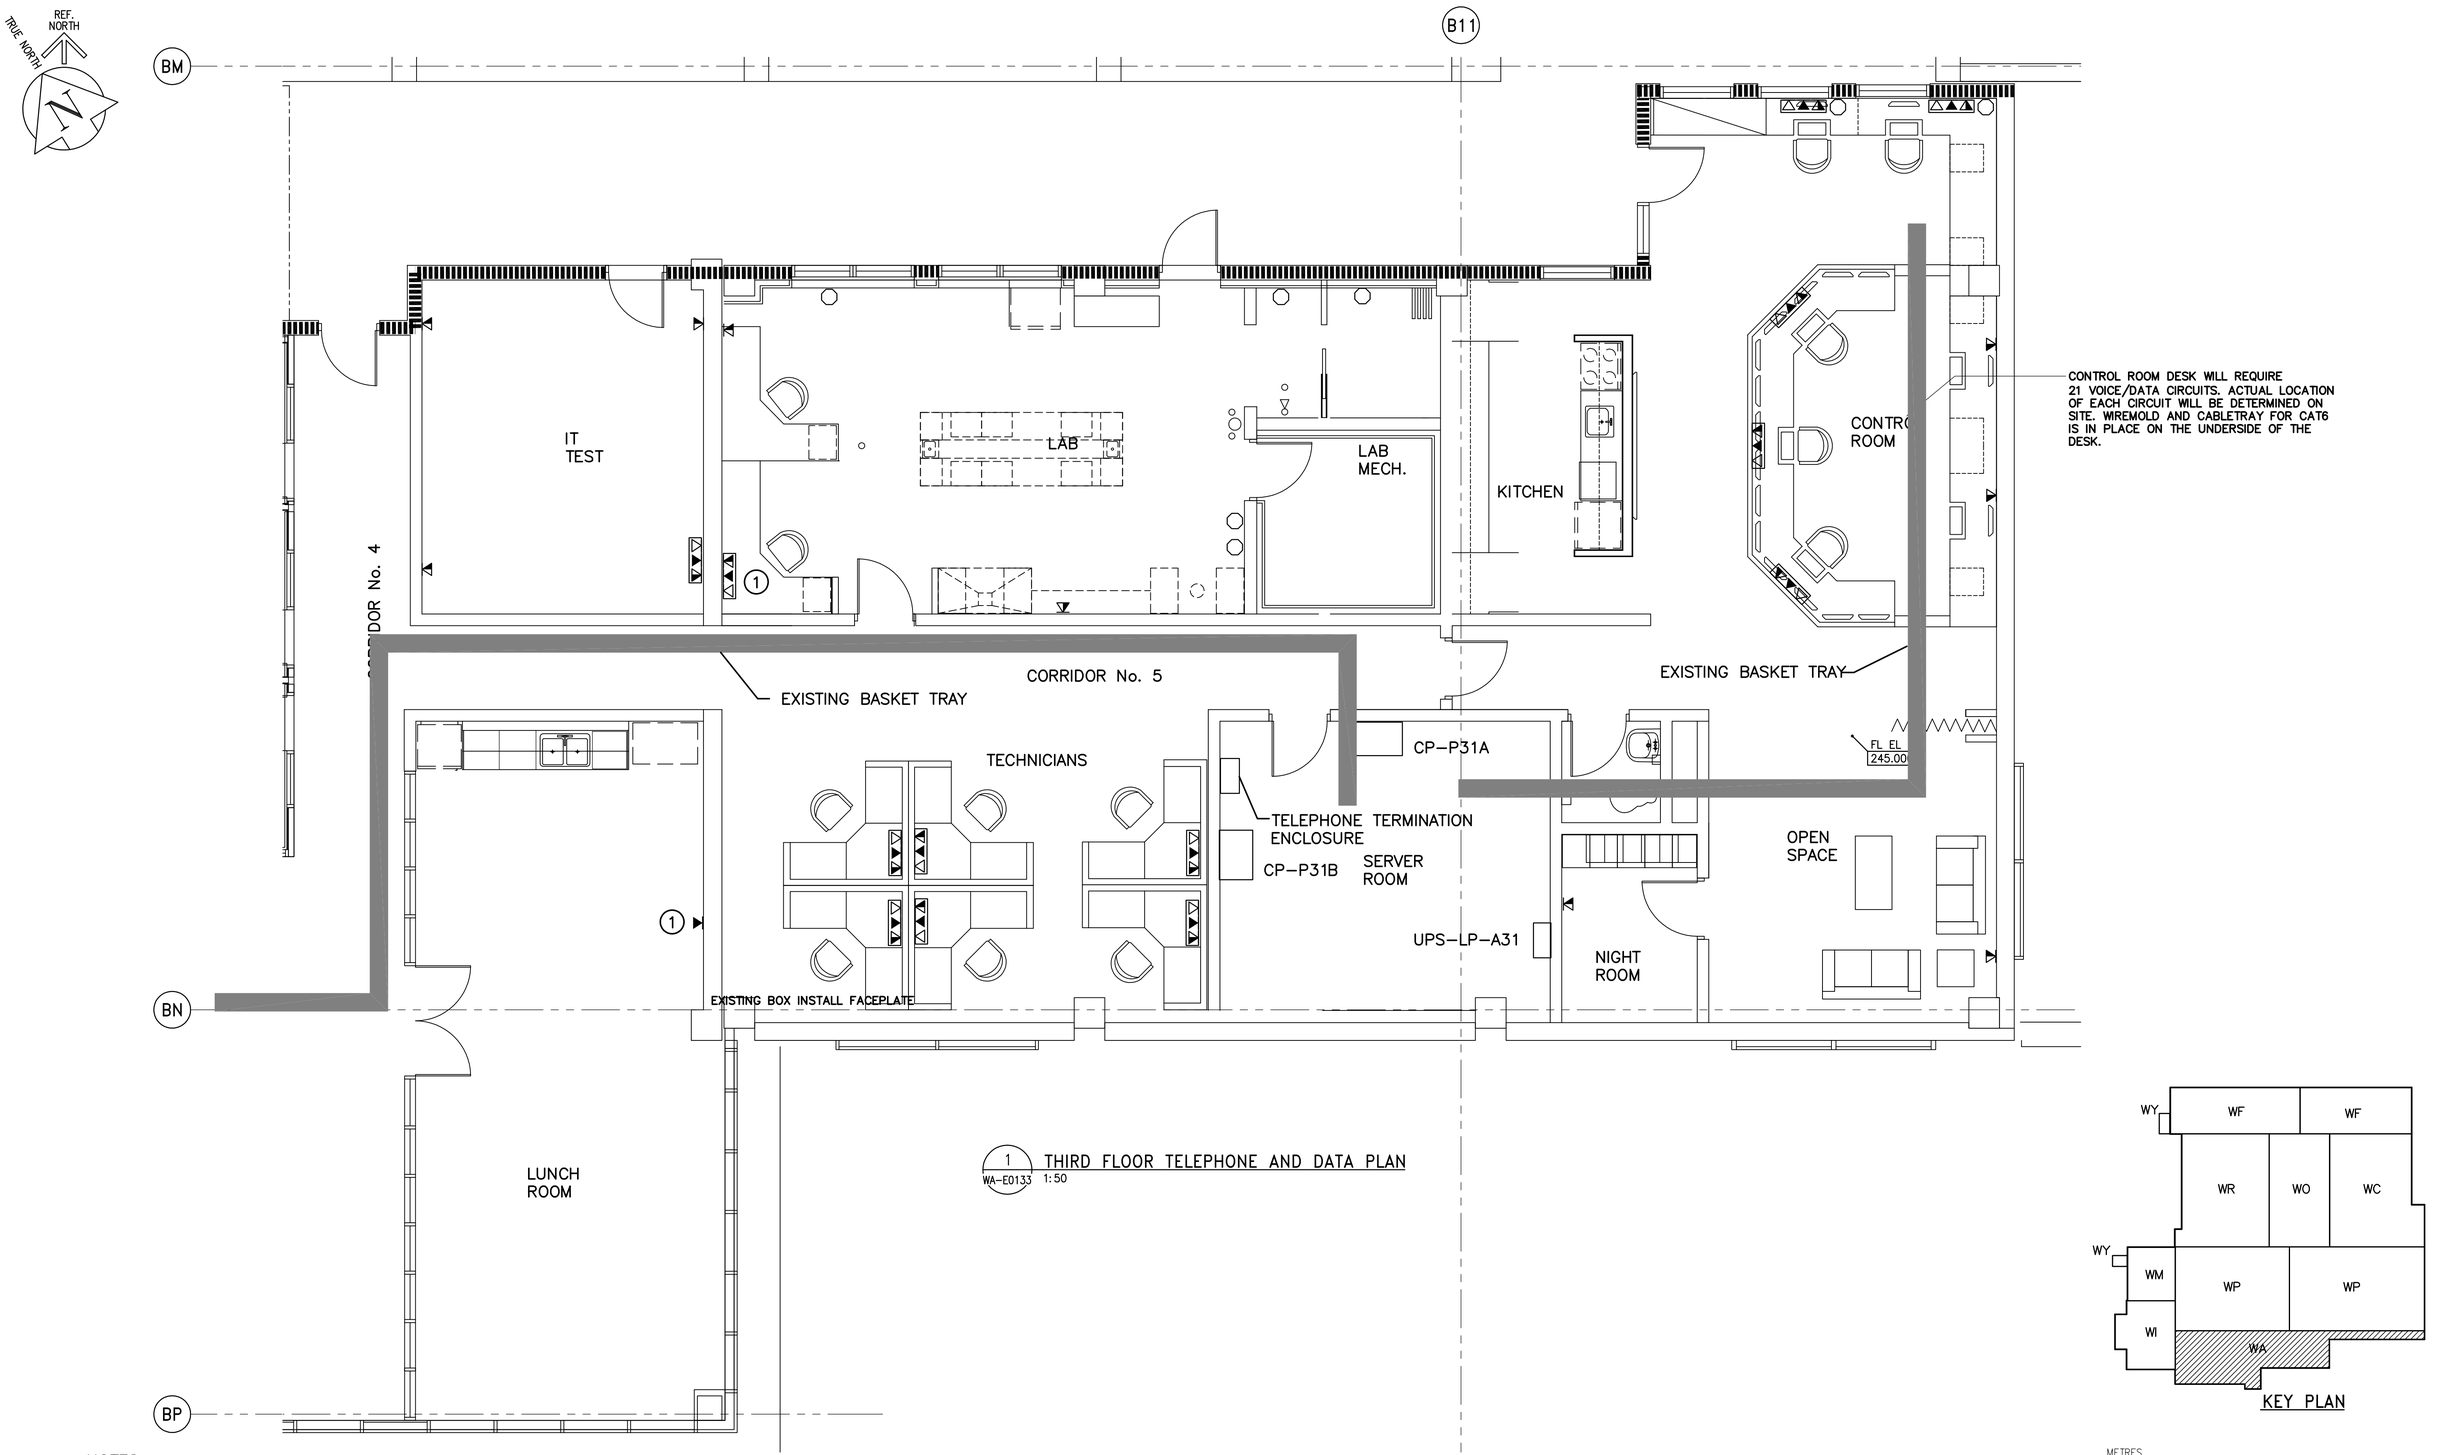

NOTES:

(1) LOCATION REQUIRES CONDUIT AND BOX IN ADDITION TO SPECIFIED CAT6 CABLE

SCALE 1:50 METRES 0 1 2 3 4 5

SCALE 1:1 MILLIMETRES 0 20 40 60 80 100

LEGEND:

- ○ EXISTING BOX INSTALL FACEPLATE
- ▼ BOX REQUIRES ONE CAT6 CABLE TO SERVER ROOM FOR BUSINESS LAN OR VOICE (BLUE OR WHITE JACK)
- ▼ BOX REQUIRES TWO CAT6 CABLES TO SERVER ROOM FOR BUSINESS LAN AND VOICE (BLUE AND WHITE JACK)
- ▼▼▽ BOX REQUIRES FIVE CAT6 CABLES TO TERMNIATION CABINET
  - ONE CAT6 FOR VOICE (WHITE JACK)
  - ONE CAT6 FOR BUSINESS LAN (BLUE JACK)
  - ONE CAT6 FOR WTP SCADA (RED JACK)
  - TWO CAT6 FOR MCC SCADA (YELLOW JACK)

APEGM Certificate of Authorization
AECOM Canada Ltd.
No. 4671 Date: Original dated on: 2009\02\27

B.M. ELEV.

NO.	REVISIONS	DATE	BY
0	ISSUED FOR TENDER	09/02/27	ERC

CH2MHILL Fredericksen Cooper ARCHITECTS — EarthTech A Tyco International Ltd. Company

DESIGNED BY	ERC	CHECKED BY	BLM
DRAWN BY	ERC	APPROVED BY	SRB
SCALE:	1:50	RELEASED FOR CONSTRUCTION BY:	R. SOROKOWSKI
DATE	2008/10/01	DATE	2007/03/19

ENGINEER'S SEAL
ORIGINAL SIGNED BY
B.L. MOORE
2009/02/27

CONSULTANT DRAWING NO.
WA-E0603

Winnipeg

THE CITY OF WINNIPEG
WATER AND WASTE DEPARTMENT
ENGINEERING DIVISION

WATER TREATMENT PLANT
ADMINISTRATION
TELEPHONE AND DATA INSTALLATION

CITY FILE NUMBER

SHEET OF

CITY DRAWING NUMBER
1-0601A-A-E0603-001-00D

TELEPHONE AND DATA
ADMINISTRATION AREA
THIRD FLOOR PLAN

Last Save: 2009-02-27 11:14 AM

C:\D\WTP\TELEPHONE\DN_WA-E0603_ET.DWG