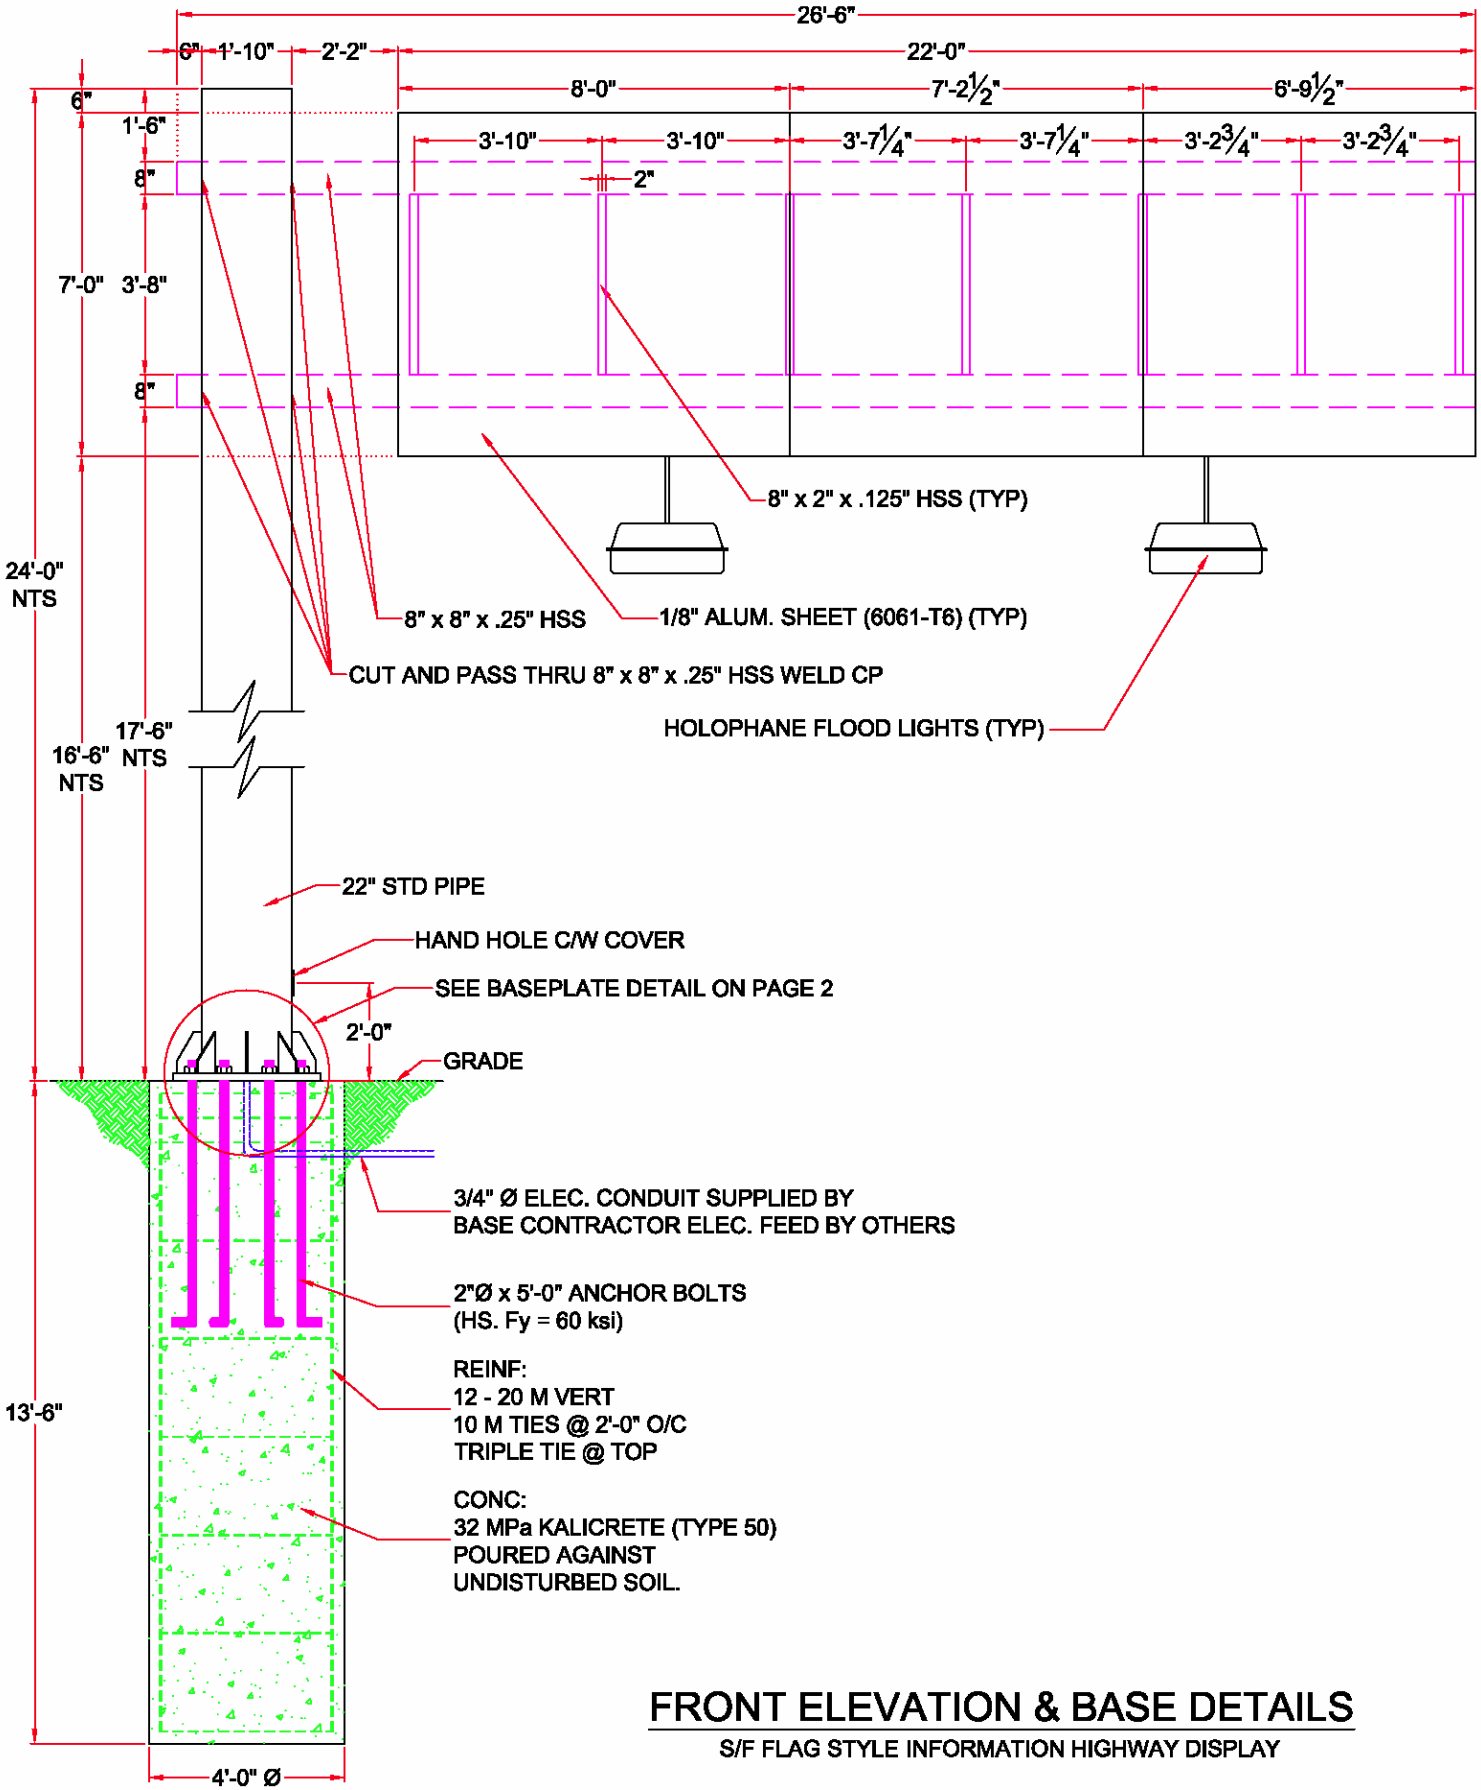


# FRONT ELEVATION & BASE DETAILS

S/F FLAG STYLE INFORMATION HIGHWAY DISPLAY

Winnipeg
Water and Waste Department

**CITY OF WINNIPEG**
**WATER AND WASTE DEPT.**
**SOLID WASTE SERVICES**

Tender No. 202-2009

City Drawing No. W09-0008 E1

Fluorescent, Neon and HID lamps contain Mercury. Dispose of these lamps according to Local, Provincial, State or Federal Laws.

REVISION HISTORY
1
2
3

**Brady Landfill**
Brady Road
Winnipeg, Manitoba