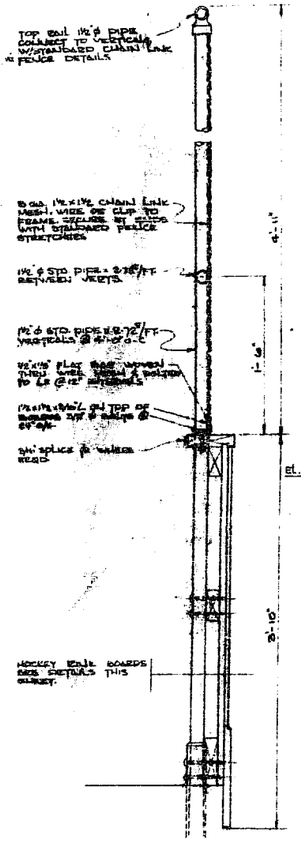

DETAIL SCREENED END BOARDS
1½" = 1'-0"

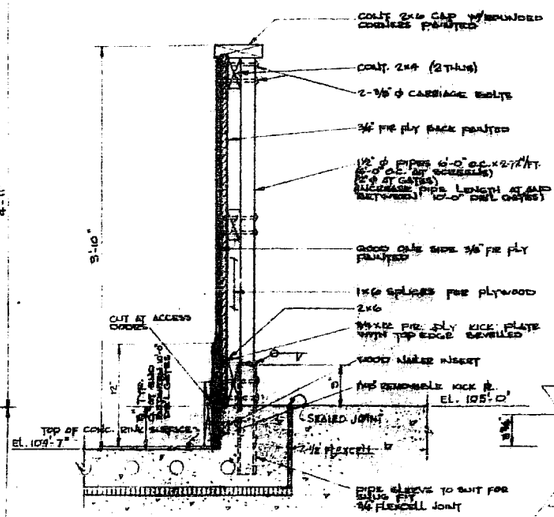

DETAIL OF HOCKEY RINK BOARD
1½" = 1'-0"

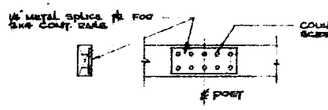

SPLICE FOR 2X4 & 2X6 HORIZONTALS
1½" = 1'-0"

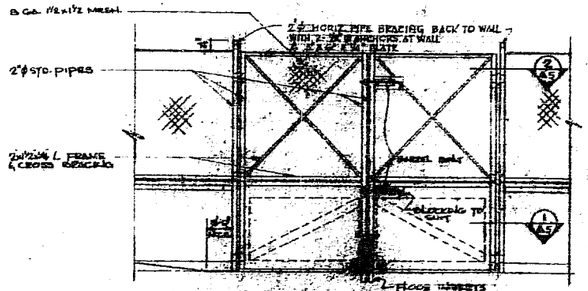

ELEVATION 10'-0" DOUBLE GATE WITH FENCE
⅜" = 1'-0"

HARDWARE:
6" BUTTERFLY HINGES (SURFACE MOUNTED)
2-HEAVY DUTY GATE LATCHES
2-DROP BOLTS (TOP & BOTTOM)
2-GATE STOPS
2-FLOOR WHEELS WITH CASTERS

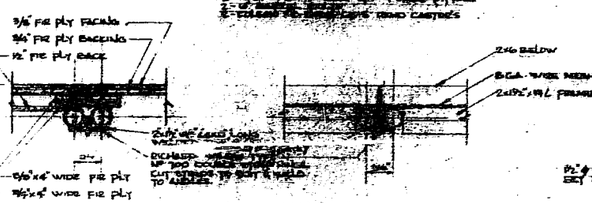

DETAIL 1 / A5
1½" = 1'-0"

DETAIL 2 / A5
1½" = 1'-0"

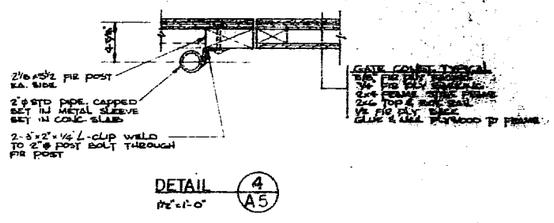

DETAIL 4 / A5
1½" = 1'-0"

THIS ELEVATION REPRESENTS PART OF CURVED BOARDS ON 22' RADIUS

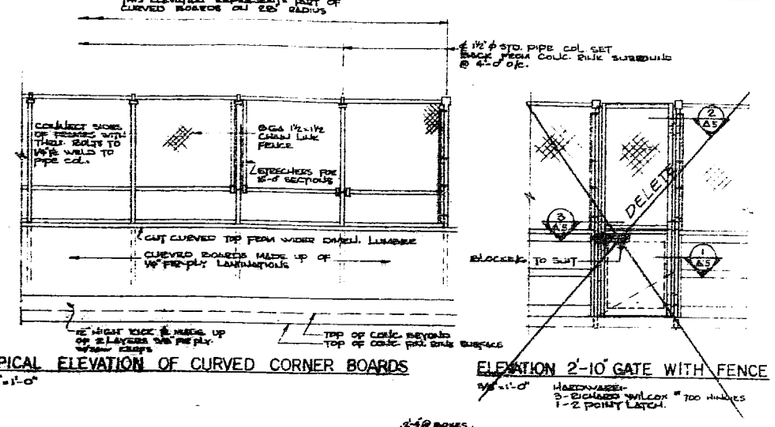

TYPICAL ELEVATION OF CURVED CORNER BOARDS
⅜" = 1'-0"

ELEVATION 2'-10" GATE WITH FENCE
⅜" = 1'-0"

HARDWARE:
3-RICHARD WILCOX "TOO" HINGES
1-2 POINT LATCH.

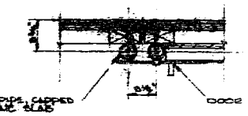

DETAIL 3 / A5
1½" = 1'-0"

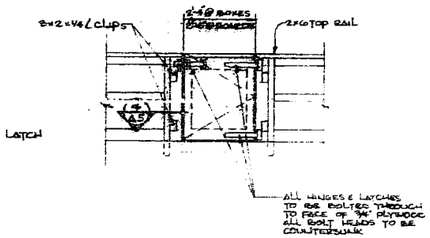

ELEVATION 2'-4" & 2'-10" GATES
⅜" = 1'-0"

HARDWARE:
2-CBx3'6"x2" HINGES
1-2 POINT LATCH.
} RICHARD WILCOX

DETAIL PLAYERS BOX PART'N & TIMEKEERS BENCH
1½" = 1'-0"

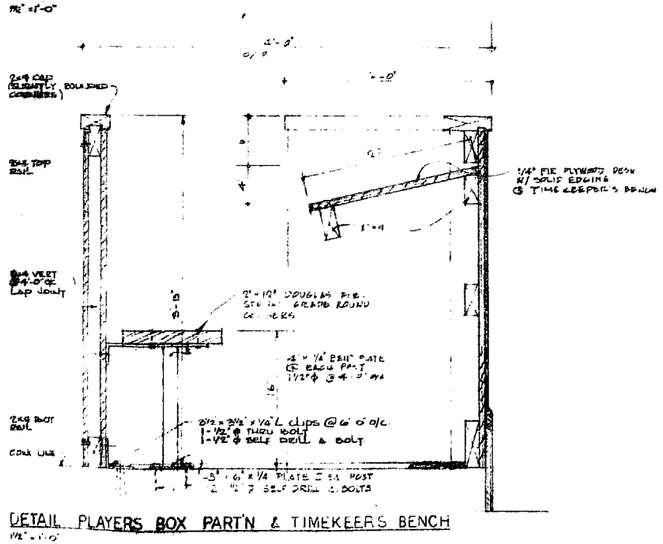

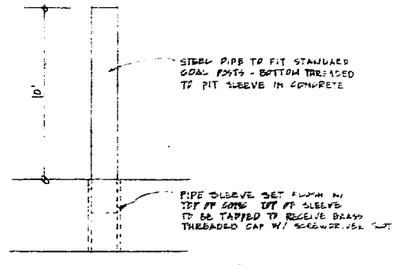

GOAL INSERTS
3'-11" O/O
4 REQUIRED
7 / A7

NO	DESCRIPTION	DATE	BY
	REVISIONS		

CITY OF WINNIPEG
COMMUNITY OF EAST KILDONAN

W. L. WARDROP & ASSOCIATES LTD.
ENGINEERING CONSULTANTS
WINNIPEG THUNDER BAY REGINA

EAST KILDONAN RECREATIONAL CENTRE
ARENA
MISCELLANEOUS DETAILS

PROVINCE OF MANITOBA REGISTERED ENGINEER L. J. EISNER

DESIGNED BY: LJE	DRAWN BY:	CHECKED BY:
APPROVED BY:		
SCALE: AS SHOWN	DATE:	
DRAWING NO:		PROJ. NO.
		REV.