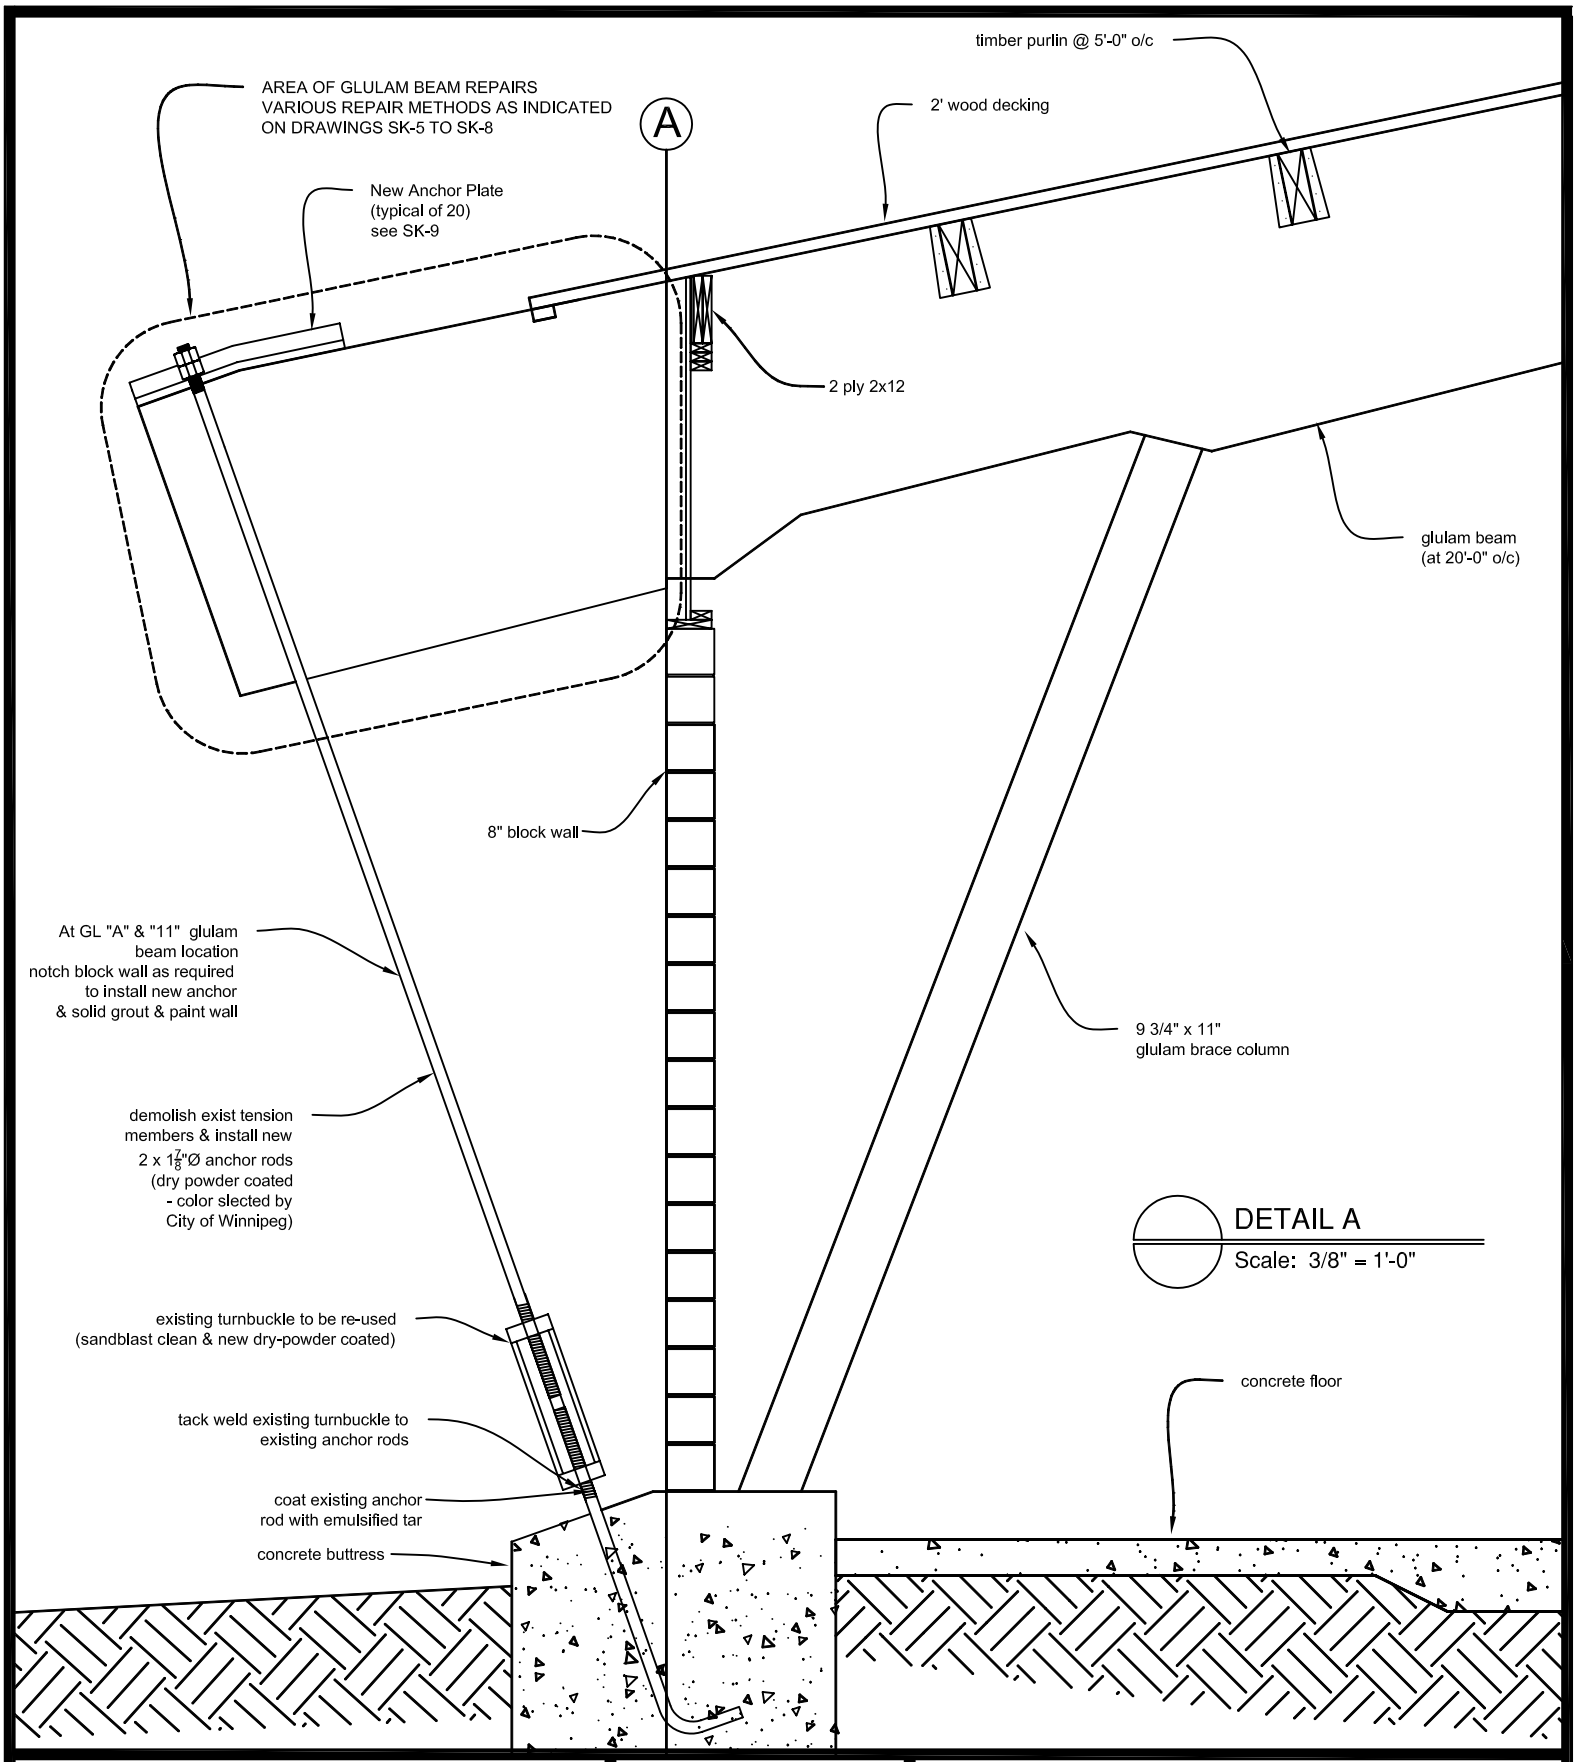

SK-4

Glulam Beam Repairs
Roland Michener Arena
1121 Wabasha Street
Winnipeg, MB R2C 1G6

PROVINCE OF MANITOBA
C. P. GRAY
REGISTERED PROFESSIONAL ENGINEER

GC ENGINEERING LTD.
675 ELM ST.
WINNIPEG MB R3M 3N8
PH 793-3948 FAX 487-4616
EMAIL CALGRAY@MTS.NET