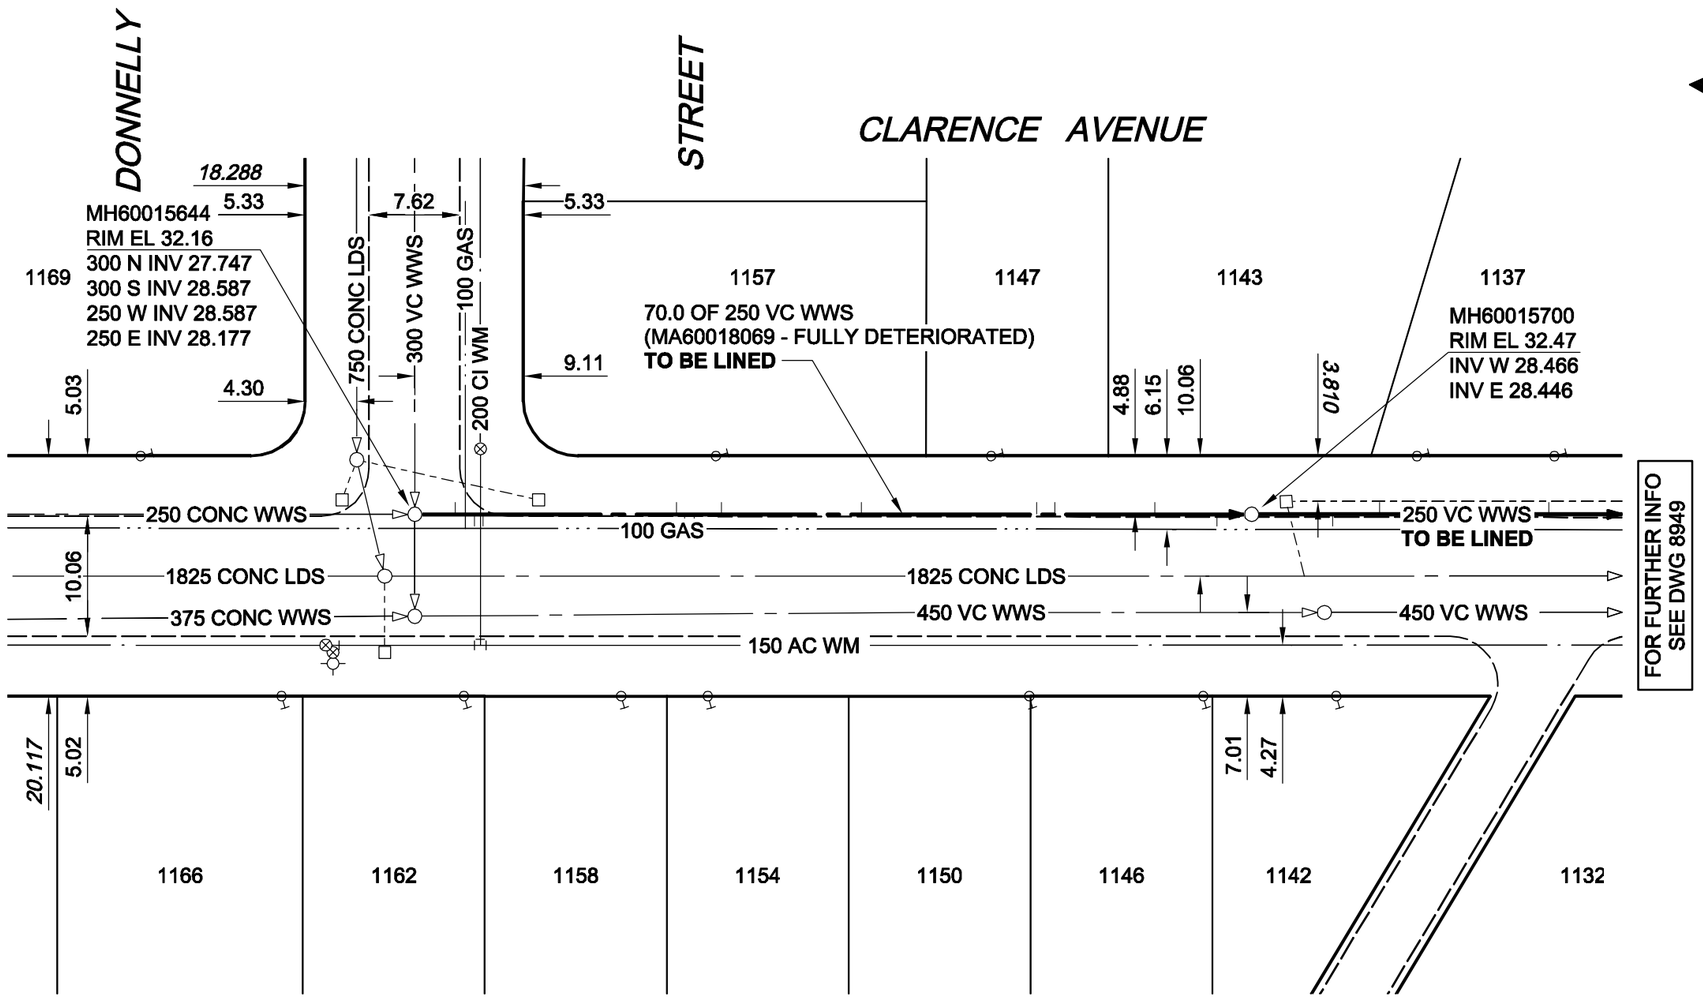

SEWER JUNCTION INFORMATION*

REF. MH	DIST FROM REF. MH	SIZE	CLOCK AT
MH60015644	3.40	150Ø	11
MH60015644	5.00	150Ø	02
MH60015644	5.70	150Ø	02
MH60015644	21.90	150Ø	10
MH60015644	22.60	150Ø	02
MH60015644	23.40	150Ø	02
MH60015644	25.70	150Ø	11
MH60015644	37.40	150Ø	11
MH60015644	52.00	150Ø	10
MH60015644	53.60	150Ø	10
MH60015644	62.00	150Ø	10
MH60015644	67.40	150Ø	02

*JUNCTION INFORMATION FROM VIDEO INSPECTION

WARNING

IF POWER EQUIPMENT OR EXPLOSIVES ARE TO BE USED
FOR EXCAVATION ON THIS PROJECT, THE CONTRACTOR MUST:
1) NOTIFY THE GAS COMPANY OF THE PROPOSED LOCATION OF EXCAVATION.
2) TAKE PRECAUTION TO AVOID DAMAGE TO GAS COMPANY INSTALLATIONS.
SEE PROVINCIAL REGULATION 140/92 FOR DETAILS

METRIC

WHOLE NUMBERS INDICATE MILLIMETRES
DECIMALIZED NUMBERS INDICATE METRES

APEGM
Certificate of Authorization
AECOM Canada Ltd.
No. 4671 Date: 09/07/21

BID OPPORTUNITY NO. 372-2009

LOCATION APPROVED

UNDERGROUND STRUCTURES

SUPR. U/G STRUCTURES COMMITTEE — DATE

NOTE:
LOCATION OF UNDERGROUND STRUCTURES AS SHOWN ARE BASED ON THE BEST INFORMATION AVAILABLE. BUT NO GUARANTEE IS GIVEN THAT ALL EXISTING UTILITIES ARE SHOWN OR THAT THE GIVEN LOCATIONS ARE EXACT. CONFIRMATION OF EXISTENCE AND EXACT LOCATION OF ALL SERVICES MUST BE OBTAINED FROM THE INDIVIDUAL UTILITIES BEFORE PROCEEDING WITH CONSTRUCTION.

BM 64-039
ELEV 232.632m
84R579-NW COR. OF CLARENCE AVE. & HUDSON ST., TBLT. ON TOP OF OF IRON PIPE, 5.8m S OF N.L. CLARENCE AVE., PRODUCED ALONG THE W LINE OF HUDSON ST. FROM THE NORTH.

NO.	REVISIONS	YY/MM/DD	BY
0	ISSUED FOR CONSTRUCTION	09/07/21	KMB

AECOM

© 2009 AECOM Canada Ltd. All Rights Reserved. This document is protected by copyright law and may not be used, reproduced or modified in any manner or for any purpose except with the written permission of AECOM Canada Ltd. ("AECOM") or a party to which its copyright has been assigned. AECOM accepts no responsibility, and denies any liability whatsoever, to any party that uses, reproduces, modifies, or relies on this document without AECOM's express written consent.

DESIGNED BY	ALD	CHECKED BY	PL
DRAWN BY	GDL	APPROVED BY	BRYAN WEBER
HOR. SCALE	1:500	RELEASED FOR CONSTRUCTION	KZ
VERT. SCALE	N/A		
DATE	09/07/21	DATE	JULY 21/09

PROFESSIONAL'S SEAL
ISSUED FOR CONSTRUCTION
WAS SEALED BY
C. C. MACEY
AND DATED
09/07/21

CONSULTANT DRAWING NO.
D265-244-01_01-C-1011_RX.dwg

Winnipeg

THE CITY OF WINNIPEG
WATER AND WASTE DEPARTMENT

2009 WASTE WATER SEWER RENEWALS
BY CIPP LINING
CONTRACT 16

CLARENCE AVENUE
DONNELLY STREET
TO 38m W OF MARSHALL BAY

SHEET 11 OF 52

CITY DRAWING NUMBER
8948
REV 0

B SIZE 11" x 17" (279mm x 432mm)
PLOT: 7/22/2009 10:12:56 AM
FILE NAME: D265-244-01_01-C-1011_RX.dwg Saved By: berardk
AECOM REVIEW | DRFT CHK | WJd