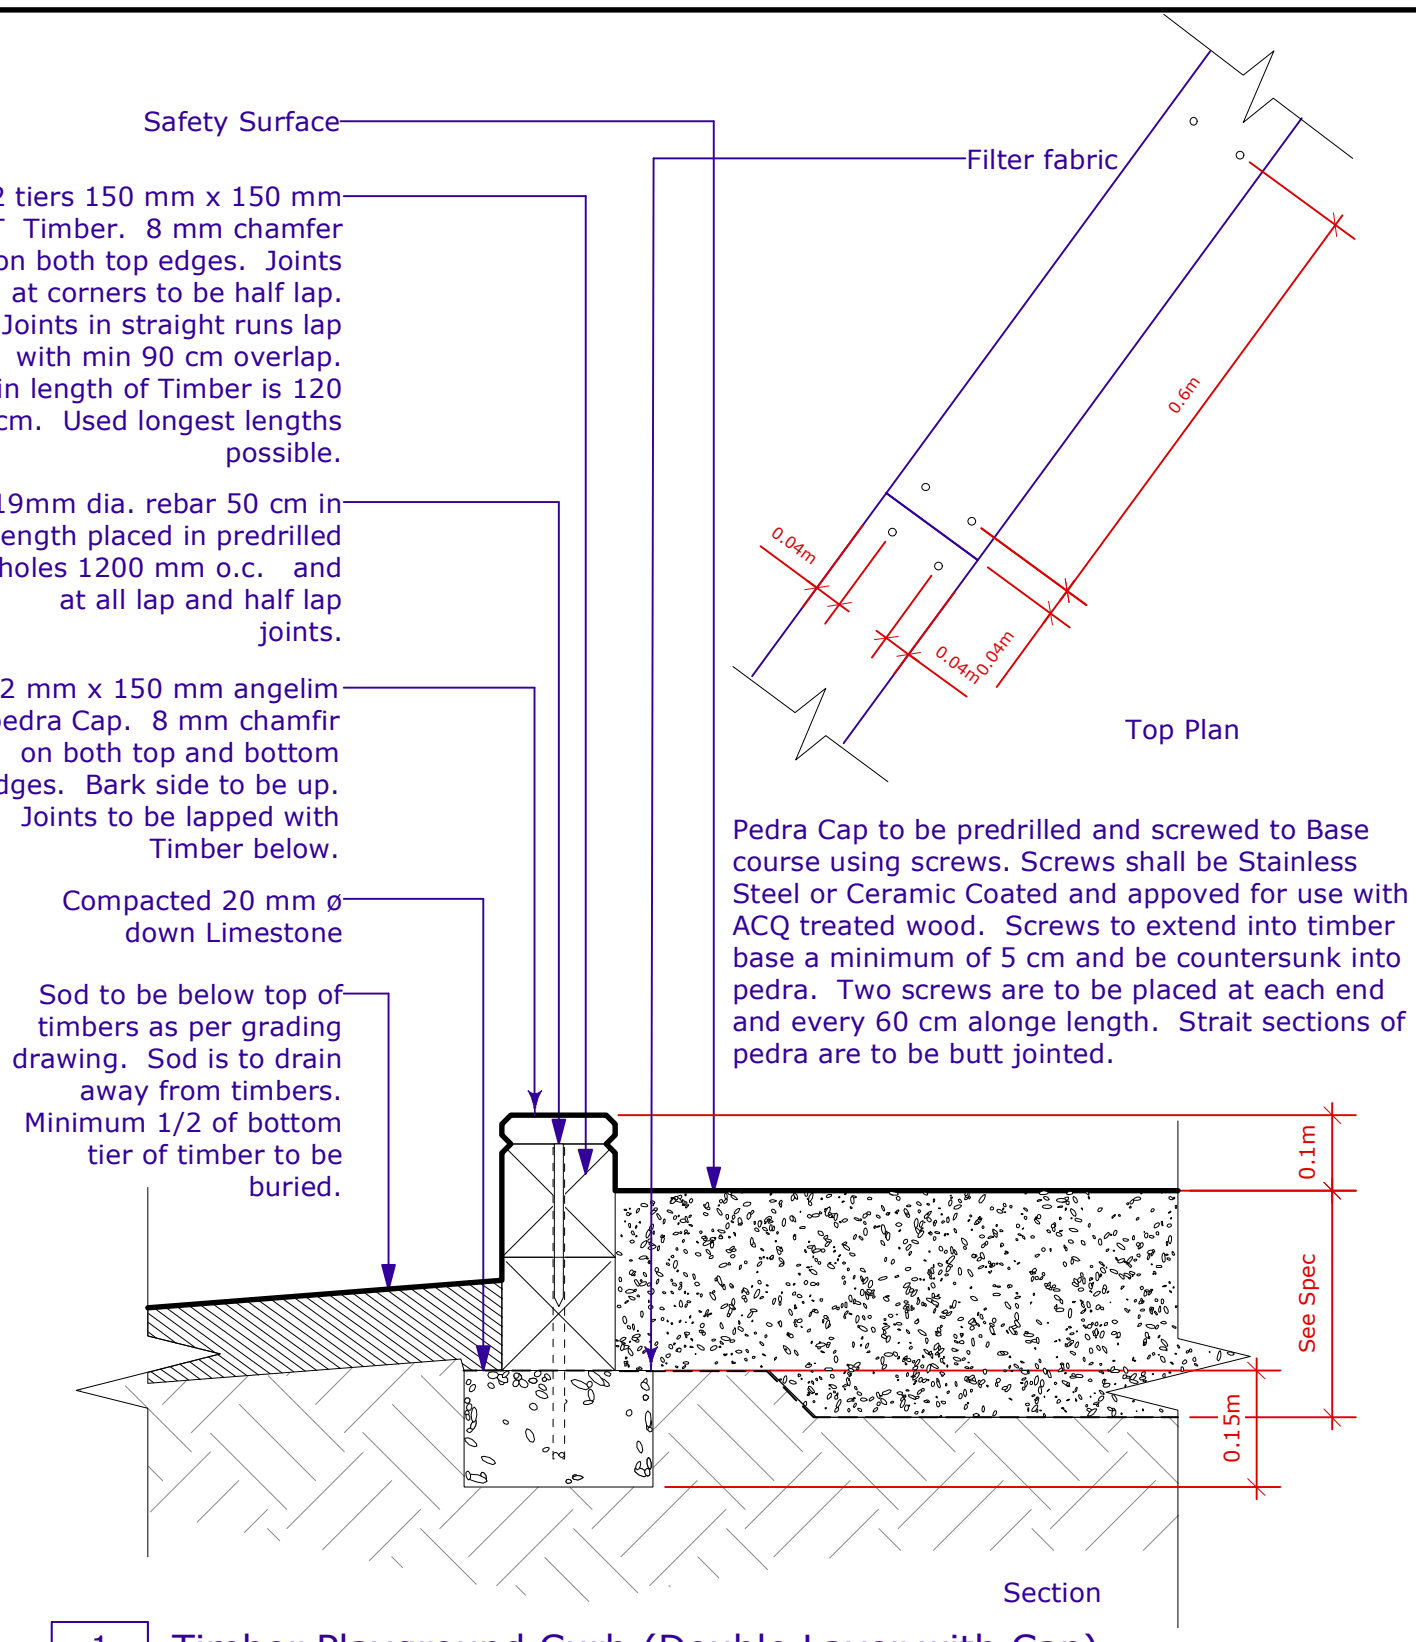

1	Timber Playground Curb (Double Layer with Cap)
L-8	Scale: 1:10

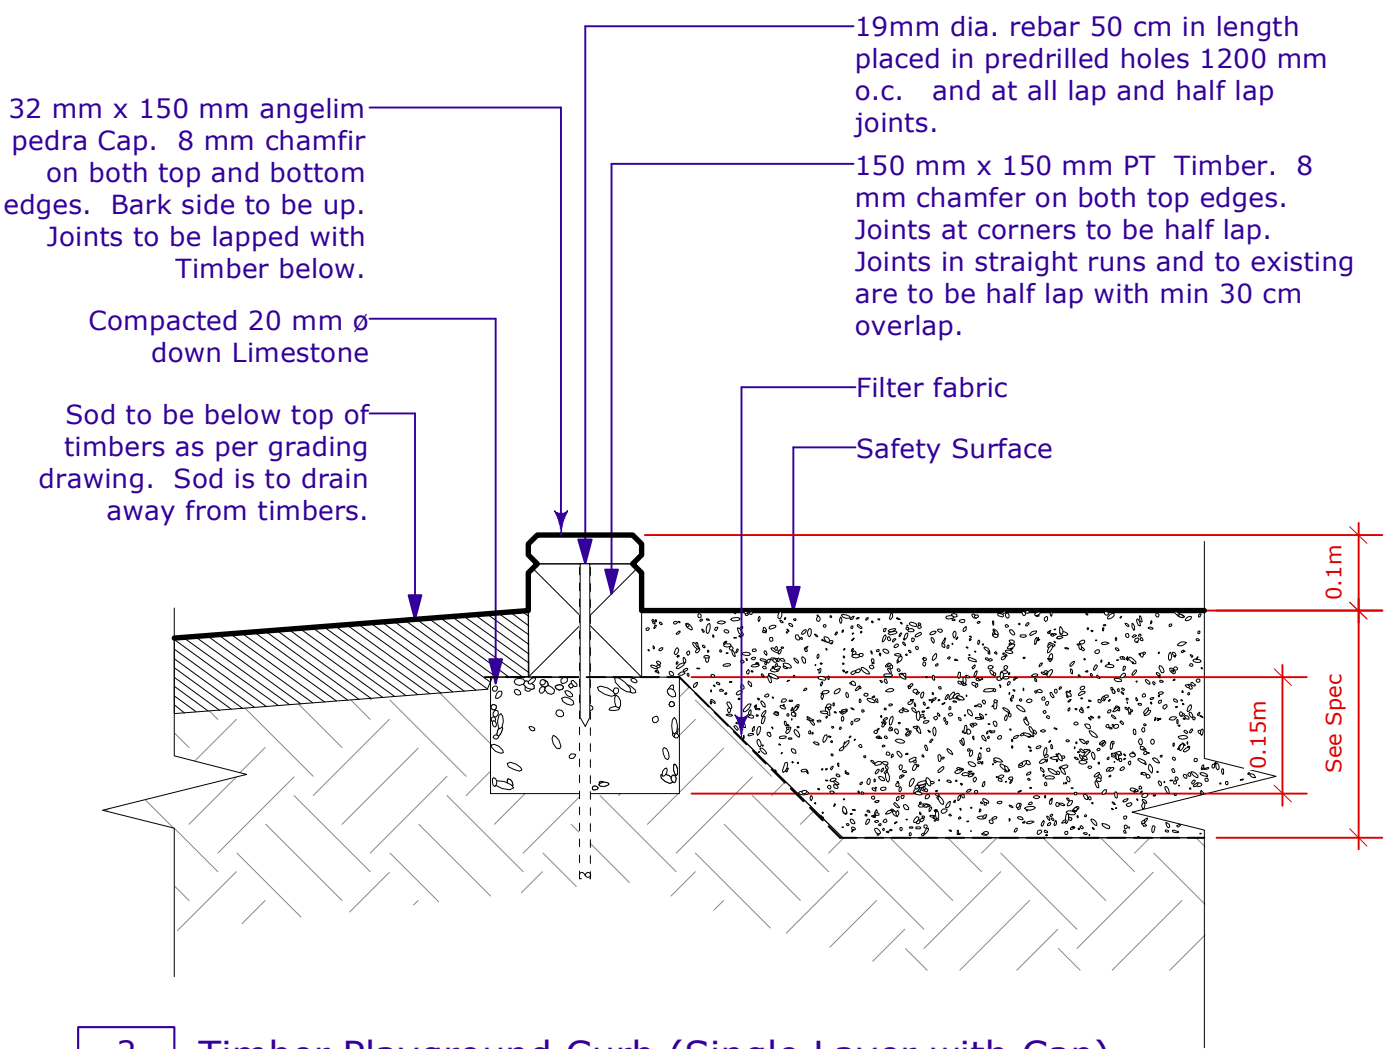

2	Timber Playground Curb (Single Layer with Cap)
L-8	Scale: 1:10

No.	Date	Issue Notes
B	4/27/09	For Pre Bid-Opp Review

Drawing No.

L-8 *of* 9

Waverley Heights CC
Playground Renovation
Details 1

Dean Spearman
Landscape Architect