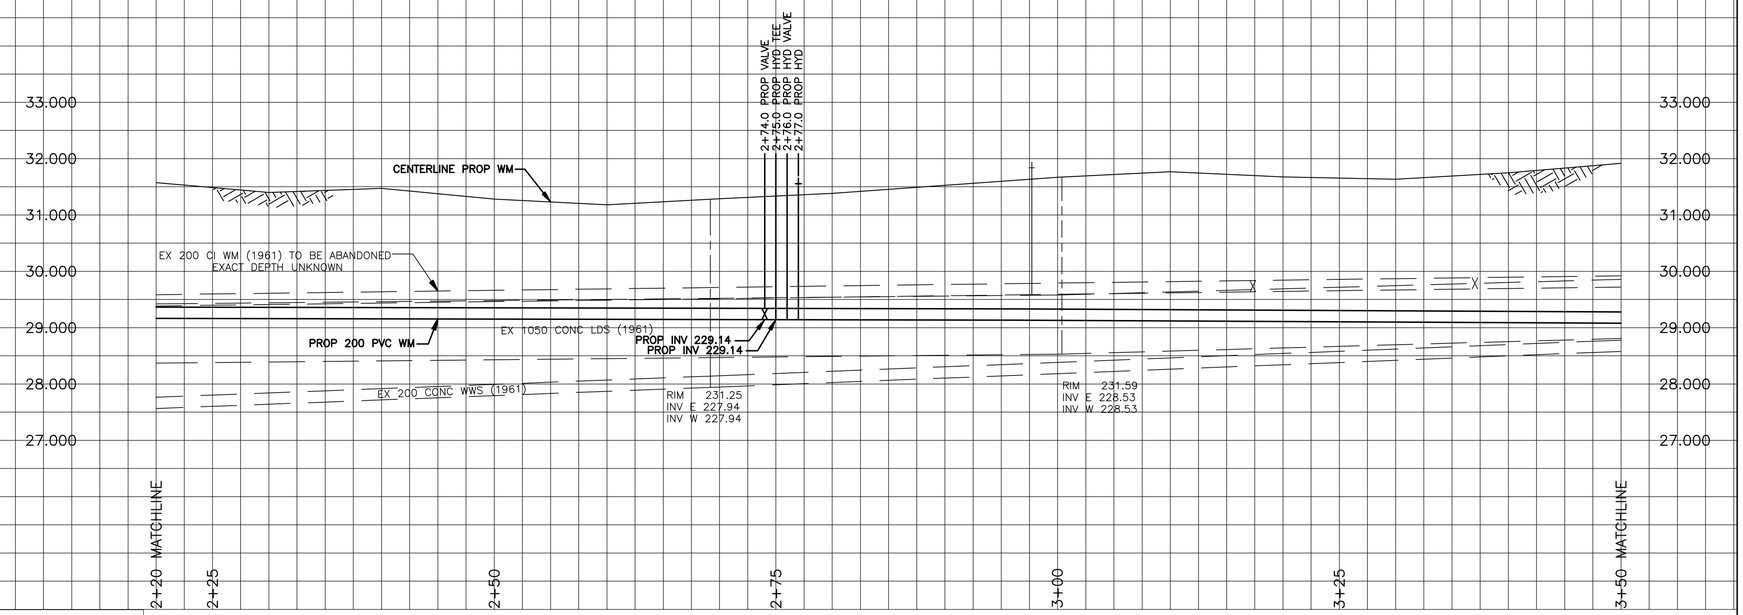

HOUSE WATER SERVICE INFORMATION

ADDRESS & NATURE OF SERVICE		SIZE (mm) & TYPE		SHORT & LONG MEASUREMENT	CORP LOCATION	REMARKS
91	Parkville Drive Residental	19	Copper	0.3 W OF W H/L 8.8 OUT		96/02/25-3/4C COUPLING 150mm SOUTH OF STOP
93	Parkville Drive Residental	19	Copper	4.6 EWHL		SEWER/61
94	Parkville Drive Residental	19	Copper	6.4 EWHL		DR/WY '62
95	Parkville Drive Residental	19	Copper	4 EWHL		DR/WY '61
96	Parkville Drive Residental	19	Copper	6.7 RL CORNER OF HOUSE 4 FROM CURB		DR/WY A5157 C9984 SEWER/61
97	Parkville Drive Residental	19	Copper	2.4 WEHL		
99	Parkville Drive Residental	19	Copper	3 EWHL		DR/WY '61 TA/KSTV-6-3555O-08
100	Parkville Drive Residental	19	Copper	4 LR CR OF HSE 7 EWHL HYDT		D/W-A11204 C9119 E1 445 PERMIT 40671-SE
101	Parkville Drive Residental	19	Copper	WHL		DR/WY '61
103	Parkville Drive Residental	19	Copper	1.2 EWHL		DR/WY '61
105	Parkville Drive Residental	19	Copper	0.8 EWHL		
106	Parkville Drive Residental	19	Copper	6.7 EWHL		DR/WY '61
110	Parkville Drive Residental	19	Copper	2.7 EWHL		DR/WY 0053
112	Parkville Drive Residental	19	Copper	4.6 WEHL		DR/WY '62
116	Parkville Drive Residental	19	Copper	7.9 WEHL		DR/WY 0140 SEWER/63

CHAINAGE ALONG SOUTH PROPERTY LINE OF PARKVILLE DRIVE

PARKVILLE DRIVE

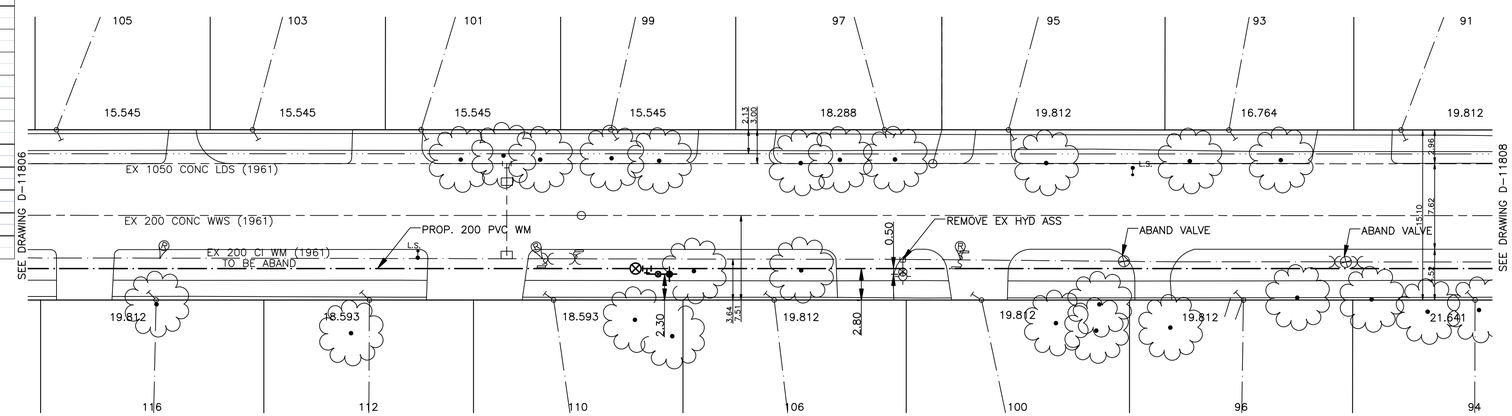

NOTES:

1. ALL GATE VALVES ARE COUNTER-CLOCKWISE TO OPEN WITH A BLACK OPERATING NUT.
2. WATERMAIN TO BE INSTALLED BY TRENCHLESS METHODS.
3. BACKFILL IS CLASS 5 WITHIN BOULEVARD AND CLASS 3 WHEN WITHIN PAVEMENT/SIDEWALK OR WHEN WITHIN 1.0m OF PAVEMENT OR SIDEWALK.
4. WATER SERVICES ARE 19mm UNLESS OTHERWISE NOTED.
5. MINIMUM COVER TO TOP OF WATERMAIN SHALL BE 2.4m.
6. LOCATION OF ALL SERVICES TO BE CONFIRMED IN FIELD.
7. EXPOSE EXISTING WATERMAIN TO CONFIRM DEPTH PRIOR TO CONSTRUCTION.
8. ALL LEAD SERVICES TO BE RENEWED TO PROPERTY LINE.
9. SERVICES TO BE RENEWED SHALL BE REPLACED FROM WATERMAIN TO PROPERTY LINE. ALL OTHERS TO BE RECONNECTED.

METRIC
WHOLE NUMBERS INDICATE MILLIMETRES
DECIMALIZED NUMBERS INDICATE METRES

APEGM
Certificate of Authorization
GENIVAR Consultants
No. 4318 Expiry: April 30, 2009

EXISTING	LEGEND – PLAN	PROPOSED	EXISTING	LEGEND – PLAN	PROPOSED	EXISTING	LEGEND – PROFILE	PROPOSED
	WATERMAIN			REDUCER		150mm W.M.	WATERMAIN	150mm W.M.
	HYDRANT			PLUG			VALVE	
	VALVE			TRAFFIC SIGNAL		300mm L.D.S.	LAND DRAINAGE SEWER	300mm L.D.S.
	LAND DRAINAGE SEWER			GAS		250mm W.W.S.	WASTE WATER SEWER	250mm W.W.S.
	WASTE WATER SEWER			HYDRO			JUNCTIONS	
	MANHOLE			M.T.S.			CULVERT	
	CATCH BASIN			SURVEY BAR				
	CURB INLET			CURB STOP				
	TEE			C.B. LEAD				
	BEND			TREE				
	ANODE			LAMP STANDARD				

LOCATION APPROVED

SUPV. U/G STRUCTURES COMMITTEE DATE

NOTE:

LOCATION OF UNDERGROUND STRUCTURES AS SHOWN ARE BASED ON THE BEST INFORMATION AVAILABLE BUT NO GUARANTEE IS GIVEN THAT ALL EXISTING UTILITIES ARE SHOWN OR THAT THE LOCATIONS SHOWN ARE EXACT. CONFIRMATION OF EXISTENCE AND EXACT LOCATION OF ALL SERVICES MUST BE OBTAINED FROM THE INDIVIDUAL UTILITIES BEFORE PROCEEDING WITH CONSTRUCTION.

B.M. 63-036
ELEV. 231.843

NO.	REVISIONS	DATE	BY
1	BID OPPORTUNITY NUMBER 399-2009	MAY 09	AB

GENIVAR
10 PRAIRIE WAY WINNIPEG, MANITOBA R2J 3J8
PH: (204)-477-6650 FAX: (204)-474-2864

DESIGNED BY	AB	CHECKED BY	DJ
DRAWN BY	AB	APPROVED BY	SM
HOR. SCALE:	1:250	RELEASED FOR CONSTRUCTION	ORIGINALLY SIGNED BY K. ZUREK P. ENG
VERT. SCALE:	1:50		
DATE	MAY 09	DATE	MAY 25, 2009

ENGINEERS SEAL
PROVINCE OF MANITOBA
I. G. McKINNON
REGISTERED PROFESSIONAL ENGINEER

CONSULTANT DRAWING NO.
09-049-11

Winnipeg

THE CITY OF WINNIPEG
WATER AND WASTE DEPARTMENT

2009 CAPITAL WORKS
WATERMAIN RENEWALS
PARKVILLE DRIVE
36M EAST OF WEAVER BAY TO
166M EAST OF WEAVER BAY

SHEET 2 OF 3

CITY DRAWING NO.
D-11807

ACAD 2004