SEWER JUNCTION INFORMATION FOR SEWER ID MA60013027

REFERENCE–METERS EAST OF MANHOLE MH60011187

DIST. FROM REF. MANHOLE	JUNCTION DIA.	CLOCK REF.	SERVICE TYPE	DESCRIPTION
1.3	150	03	CN	
13.0	150	10	JN	CAPPED
13.7	150	02	JN	CAPPED
14.2	150	09	CX	
16.4	150	03	CXI	
27.9	150	09	JN	CAPPED
28.6	150	03	JN	CAPPED
29.4	150	10	CN	
31.7	150	03	CXI	LIVE
44.2	150	09	JN	
44.9	150	03	JN	CAPPED
45.9	150	03	CN	LIVE
58.1	150	10	CN	
59.6	150	09	JN	CAPPED
60.4	150	03	JN	CAPPED

ALL JUNCTION INFORMATION BASED ON CCTV INSPECTION

SEWER SERVICE INFORMATION

ADDRESS	SIZE	PROPERTY LINE LOCATION
#818 SOUTHWOOD AVE RESIDENTIAL	NO INFORMATION	NO INFORMATION
#817 SOUTHWOOD AVE RESIDENTIAL	NO INFORMATION	NO INFORMATION
#814 SOUTHWOOD AVE RESIDENTIAL	NO INFORMATION	NO INFORMATION
#813 SOUTHWOOD AVE RESIDENTIAL	NO INFORMATION	NO INFORMATION
#810 SOUTHWOOD AVE RESIDENTIAL	NO INFORMATION	NO INFORMATION
#809 SOUTHWOOD AVE RESIDENTIAL	NO INFORMATION	NO INFORMATION
#806 SOUTHWOOD AVE RESIDENTIAL	NO INFORMATION	NO INFORMATION
#805 SOUTHWOOD AVE RESIDENTIAL	NO INFORMATION	NO INFORMATION
#802 SOUTHWOOD AVE RESIDENTIAL	NO INFORMATION	NO INFORMATION
#801 SOUTHWOOD AVE RESIDENTIAL	NO INFORMATION	NO INFORMATION

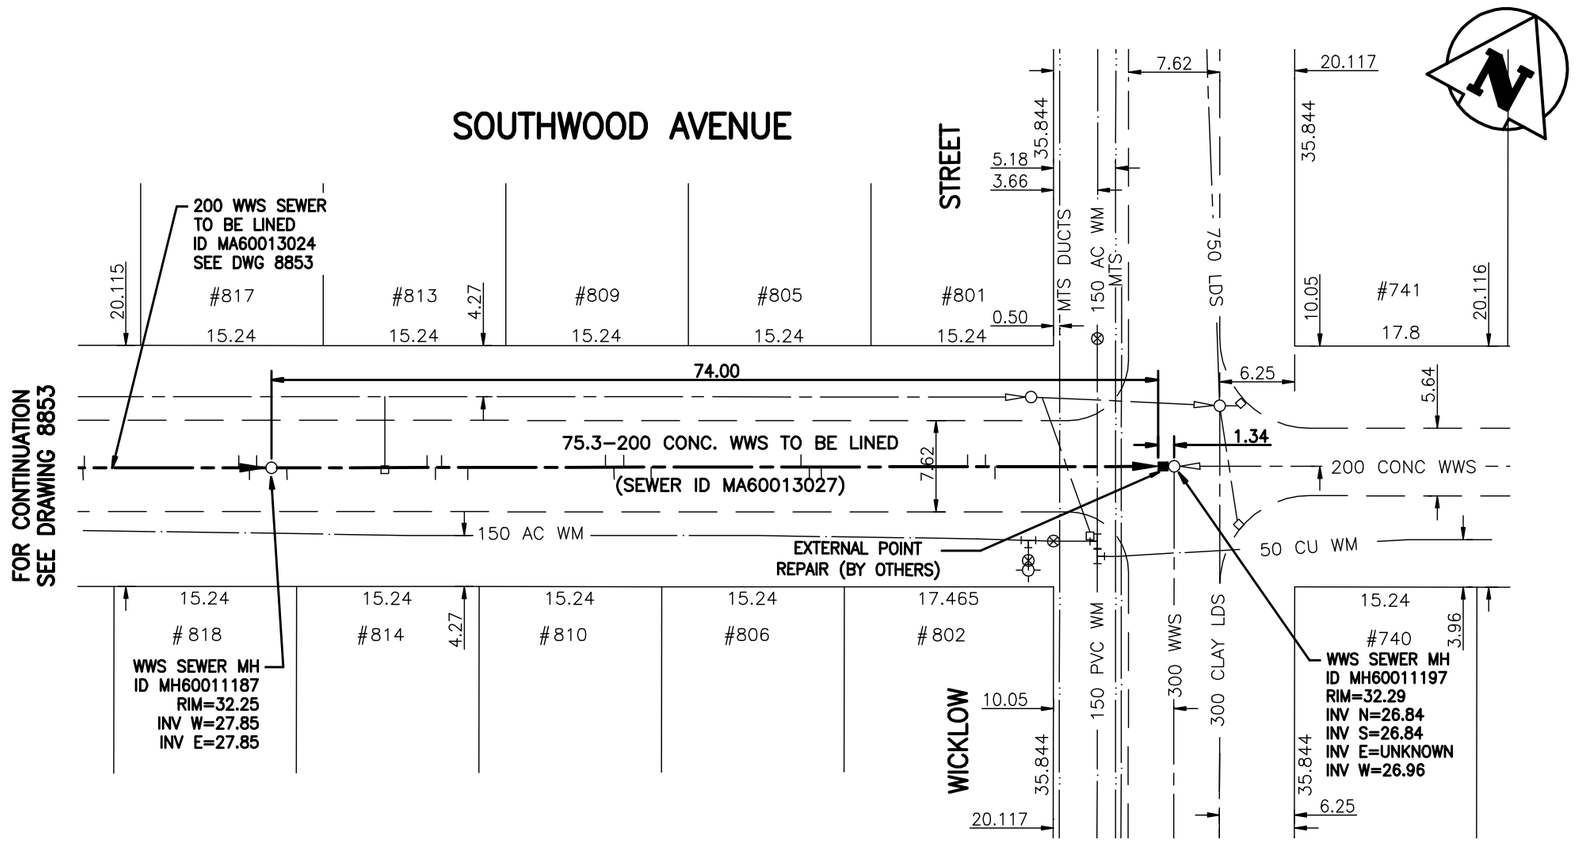

METRIC

WHOLE NUMBERS INDICATE MILLIMETRES
DECIMALIZED NUMBERS INDICATE METRES

BENCH MARK: 74M571 – Tblt. in W. Conc. foundation of the Kito Bldg. , No. 1200 Pembina Hwy., 0.6 m S. of N.W. Cor. of Bldg.

WARNING

IF POWER EQUIPMENT OR EXPLOSIVES ARE TO BE USED FOR EXCAVATION ON THIS PROJECT THE CONTRACTOR MUST:

1) NOTIFY THE GAS COMPANY OF THE PROPOSED LOCATION OF EXCAVATION.
2) TAKE PRECAUTION TO AVOID DAMAGE TO GAS COMPANY INSTALLATIONS.

SEE PROVINCIAL REGULATION 140/92 FOR DETAILS

BID OPPORTUNITY 478–2009

APEGM
Certificate of Authorization
Stantec Consulting Ltd.
No. 1301 Expiry: April 30, 2010

LOCATION APPROVED
UNDERGROUND STRUCTURES

SUPV. U/G STRUCTURES COMMITTEE — DATE

NOTE:
LOCATION OF UNDERGROUND STRUCTURES AS SHOWN ARE BASED ON THE BEST INFORMATION AVAILABLE BUT NO GUARANTEE IS GIVEN THAT ALL EXISTING UTILITIES ARE SHOWN OR THAT THE GIVEN LOCATIONS ARE EXACT. CONFIRMATION OF EXISTENCE AND EXACT LOCATION OF ALL SERVICES MUST BE OBTAINED FROM THE INDIVIDUAL UTILITIES BEFORE PROCEEDING WITH CONSTRUCTION.

B.M. 64–001
ELEV. 232.527m

NO.	REVISIONS	DATE	BY

Stantec Consulting Ltd.
905 Waverley Street, Winnipeg, Manitoba
Tel 204–489–5900 Fax 204–453–9012

DESIGNED BY	J.K.H.	CHECKED BY	W.A.B.
DRAWN BY	J.K.H.	APPROVED BY	H.A.K.
HOR. SCALE:	1:500	RELEASED FOR CONSTRUCTION:	
VERTICAL:	N/A	ORIGINAL SIGNED BY K. ZUREK	
DATE	09.04.21	DATE	09.07.21

ENGINEER'S SEAL

ORIGINAL SEALED BY H.A. KATZ P. ENG. 09.07.21

CONSULTANT DRAWING NO.
C-119

THE CITY OF WINNIPEG
WATER AND WASTE DEPARTMENT

2009 SEWER RENEWALS
BY CIPP LINING - CONTRACT 17

SOUTHWOOD AVENUE
2ND MH E OF WOODGROVE ST TO MH AT WICKLOW ST

SHEET 19 OF 22

CAD FILE DRAWING NUMBER
11490c-118-711.dwg

CITY DRAWING NUMBER
8854

V:\1117\active\111211490\drawing\402_design\sheet_files\11490c-118-711.dwg
2009-07-21 03:53PM By: jhaw