SEWER JUNCTION INFORMATION FOR SEWER ID MA60017382

REFERENCE–METERS SOUTH OF MANHOLE MH60015012

DIST. FROM REF. MANHOLE	JUNCTION DIA.	CLOCK REF.	SERVICE TYPE	DESCRIPTION
2.5	100	02	CN	LIVE
3.4	100	02	CNI	
15.3	100	02	CNI	
29.8	100	10	CNI	
33.4	100	03	CN	LIVE
43.4	100	01	CN	
49.3	100	10	CN	
60.9	100	02	CN	
64.6	100	10	CN	

DIST. FROM REF. MANHOLE	JUNCTION DIA.	CLOCK REF.	SERVICE TYPE	DESCRIPTION
71.8	100	02	CN	LIVE
79.3	100	10	CN	
86.4	100	03	CN	LIVE
93.4	100	10	CN	
99.7	100	02	CN	
109.8	100	10	CN	
118.8	100	02	CN	LIVE
125.5	100	11	CNI	
133.6	100	02	CNI	

ALL JUNCTION INFORMATION BASED ON CCTV INSPECTION

SEWER SERVICE INFORMATION

ADDRESS	SIZE	PROPERTY LINE LOCATION
#984 SOUTHWOOD AVE RESIDENTIAL	NO INFORMATION	NO INFORMATION
#980 SOUTHWOOD AVE RESIDENTIAL	NO INFORMATION	NO INFORMATION
#976 SOUTHWOOD AVE RESIDENTIAL	NO INFORMATION	NO INFORMATION
#975 SOUTHWOOD AVE RESIDENTIAL	NO INFORMATION	NO INFORMATION
#972 SOUTHWOOD AVE RESIDENTIAL	NO INFORMATION	NO INFORMATION
#971 SOUTHWOOD AVE RESIDENTIAL	NO INFORMATION	NO INFORMATION
#968 SOUTHWOOD AVE RESIDENTIAL	NO INFORMATION	NO INFORMATION

SEWER SERVICE INFORMATION

ADDRESS	SIZE	PROPERTY LINE LOCATION
#967 SOUTHWOOD AVE RESIDENTIAL	NO INFORMATION	NO INFORMATION
#964 SOUTHWOOD AVE RESIDENTIAL	NO INFORMATION	NO INFORMATION
#963 SOUTHWOOD AVE RESIDENTIAL	NO INFORMATION	NO INFORMATION
#960 SOUTHWOOD AVE RESIDENTIAL	NO INFORMATION	NO INFORMATION
#959 SOUTHWOOD AVE RESIDENTIAL	NO INFORMATION	NO INFORMATION
#956 SOUTHWOOD AVE RESIDENTIAL	NO INFORMATION	NO INFORMATION
#955 SOUTHWOOD AVE RESIDENTIAL	NO INFORMATION	NO INFORMATION

SEWER SERVICE INFORMATION

ADDRESS	SIZE	PROPERTY LINE LOCATION
#952 SOUTHWOOD AVE RESIDENTIAL	NO INFORMATION	NO INFORMATION
#951 SOUTHWOOD AVE RESIDENTIAL	NO INFORMATION	NO INFORMATION
#948 SOUTHWOOD AVE RESIDENTIAL	NO INFORMATION	NO INFORMATION
#947 SOUTHWOOD AVE RESIDENTIAL	NO INFORMATION	NO INFORMATION

SOUTHWOOD AVENUE

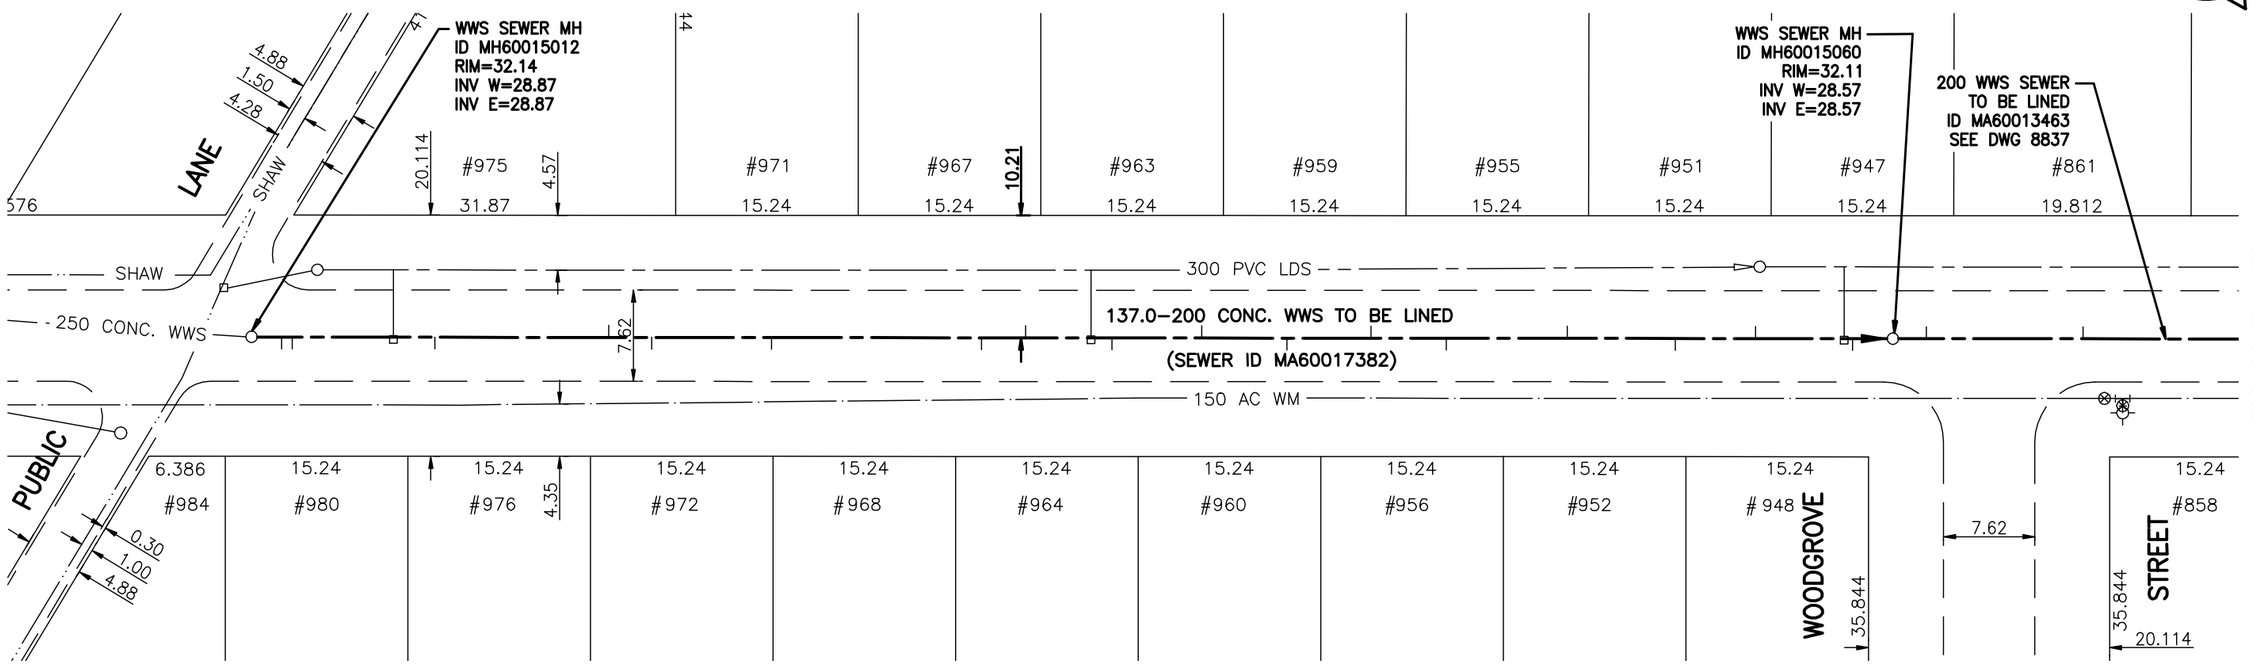

METRIC

WHOLE NUMBERS INDICATE MILLIMETRES
DECIMALIZED NUMBERS INDICATE METRES

BENCH MARK: 74M571 – Tblt. in W. Conc. foundation of the Kito Bldg. , No. 1200 Pembina Hwy., 0.6 m S. of N.W. Cor. of Bldg.

WARNING

IF POWER EQUIPMENT OR EXPLOSIVES ARE TO BE USED FOR EXCAVATION ON THIS PROJECT THE CONTRACTOR MUST:

1) NOTIFY THE GAS COMPANY OF THE PROPOSED LOCATION OF EXCAVATION.
2) TAKE PRECAUTION TO AVOID DAMAGE TO GAS COMPANY INSTALLATIONS.

SEE PROVINCIAL REGULATION 140/92 FOR DETAILS

BID OPPORTUNITY 478–2009

APEGM
Certificate of Authorization
Stantec Consulting Ltd.
No. 1301 Expiry: April 30, 2010

LOCATION APPROVED
UNDERGROUND STRUCTURES

SUPV. U/G STRUCTURES COMMITTEE — DATE

NOTE:
LOCATION OF UNDERGROUND STRUCTURES AS SHOWN ARE BASED ON THE BEST INFORMATION AVAILABLE BUT NO GUARANTEE IS GIVEN THAT ALL EXISTING UTILITIES ARE SHOWN OR THAT THE GIVEN LOCATIONS ARE EXACT. CONFIRMATION OF EXISTENCE AND EXACT LOCATION OF ALL SERVICES MUST BE OBTAINED FROM THE INDIVIDUAL UTILITIES BEFORE PROCEEDING WITH CONSTRUCTION.

B.M. 64–001
ELEV. 232.527m

NO.	REVISIONS	DATE	BY

Stantec Consulting Ltd.
905 Waverley Street, Winnipeg, Manitoba
Tel 204–489–5900 Fax 204–453–9012

DESIGNED BY	J.K.H.	CHECKED BY	W.A.B.
DRAWN BY	J.K.H.	APPROVED BY	H.A.K.
HOR. SCALE: / VERTICAL:	1:500 / N/A	RELEASED FOR CONSTRUCTION:	ORIGINAL SIGNED BY K. ZUREK
DATE	09.04.21	DATE	09.07.21

ENGINEER'S SEAL
ORIGINAL SEALED BY H.A. KATZ P. ENG. 09.07.21

CONSULTANT DRAWING NO.
C-120

THE CITY OF WINNIPEG
WATER AND WASTE DEPARTMENT

2009 SEWER RENEWALS
BY CIPP LINING - CONTRACT 17
SOUTHWOOD AVENUE
1ST MH W OF WOODGROVE ST TO 2ND MH AT WOODGROVE ST

SHEET 20 OF 22
CAD FILE DRAWING NUMBER
l1490c-l18-7l1.dwg
CITY DRAWING NUMBER
8855

W:\1115\active\111211490\drawing\402_design\sheet_files\1490c-118-711.dwg
2009-07-21 03:58PM By: jhess