SEWER JUNCTION INFORMATION
FOR SEWER ID MA60012795

REFERENCE–METERS EAST OF MANHOLE MH60010958

DIST. FROM REF. MANHOLE	JUNCTION DIA.	CLOCK REF.	SERVICE TYPE	DESCRIPTION
4.4	100	02	CN	
5.3	100	10	JN	CAPPED
10.0	100	03	JN	CAPPED
16.2	100	10	CN	
19.6	100	01	CN	
19.7	100	09	JN	CAPPED
23.6	100	10	JN	CAPPED
26.9	100	02	JN	CAPPED
33.8	100	01	CNI	LIVE
34.0	100	11	JN	
38.7	100	02	JN	CAPPED
48.2	100	10	JN	
51.3	100	02	CN	
54.4	100	02	JN	CAPPED
61.6	100	11	CNI	
62.4	100	09	CN	CAPPED
66.7	100	02	CN	
68.7	100	03	CN	CAPPED
75.9	100	10	JN	
76.7	100	02	JN	
92.4	100	10	JN	
94.4	100	02	CNI	
95.6	100	03	JN	CAPPED

ALL JUNCTION INFORMATION
BASED ON CCTV INSPECTION

SEWER SERVICE INFORMATION

ADDRESS	SIZE	PROPERTY LINE LOCATION
#956 WATERFORD AVE RESIDENTIAL	NO INFORMATION	NO INFORMATION
#952 WATERFORD AVE RESIDENTIAL	NO INFORMATION	NO INFORMATION
#951 WATERFORD AVE RESIDENTIAL	NO INFORMATION	NO INFORMATION
#948 WATERFORD AVE RESIDENTIAL	NO INFORMATION	NO INFORMATION
#947 WATERFORD AVE RESIDENTIAL	NO INFORMATION	NO INFORMATION
#945 WATERFORD AVE RESIDENTIAL	NO INFORMATION	NO INFORMATION
#944 WATERFORD AVE RESIDENTIAL	NO INFORMATION	NO INFORMATION

SEWER SERVICE INFORMATION

ADDRESS	SIZE	PROPERTY LINE LOCATION
#941 WATERFORD AVE RESIDENTIAL	NO INFORMATION	NO INFORMATION
#940 WATERFORD AVE RESIDENTIAL	NO INFORMATION	NO INFORMATION
#937 WATERFORD AVE RESIDENTIAL	NO INFORMATION	NO INFORMATION
#936 WATERFORD AVE RESIDENTIAL	NO INFORMATION	NO INFORMATION
#933 WATERFORD AVE RESIDENTIAL	NO INFORMATION	NO INFORMATION
#932 WATERFORD AVE RESIDENTIAL	NO INFORMATION	NO INFORMATION
#929 WATERFORD AVE RESIDENTIAL	NO INFORMATION	NO INFORMATION

WATERFORD AVENUE

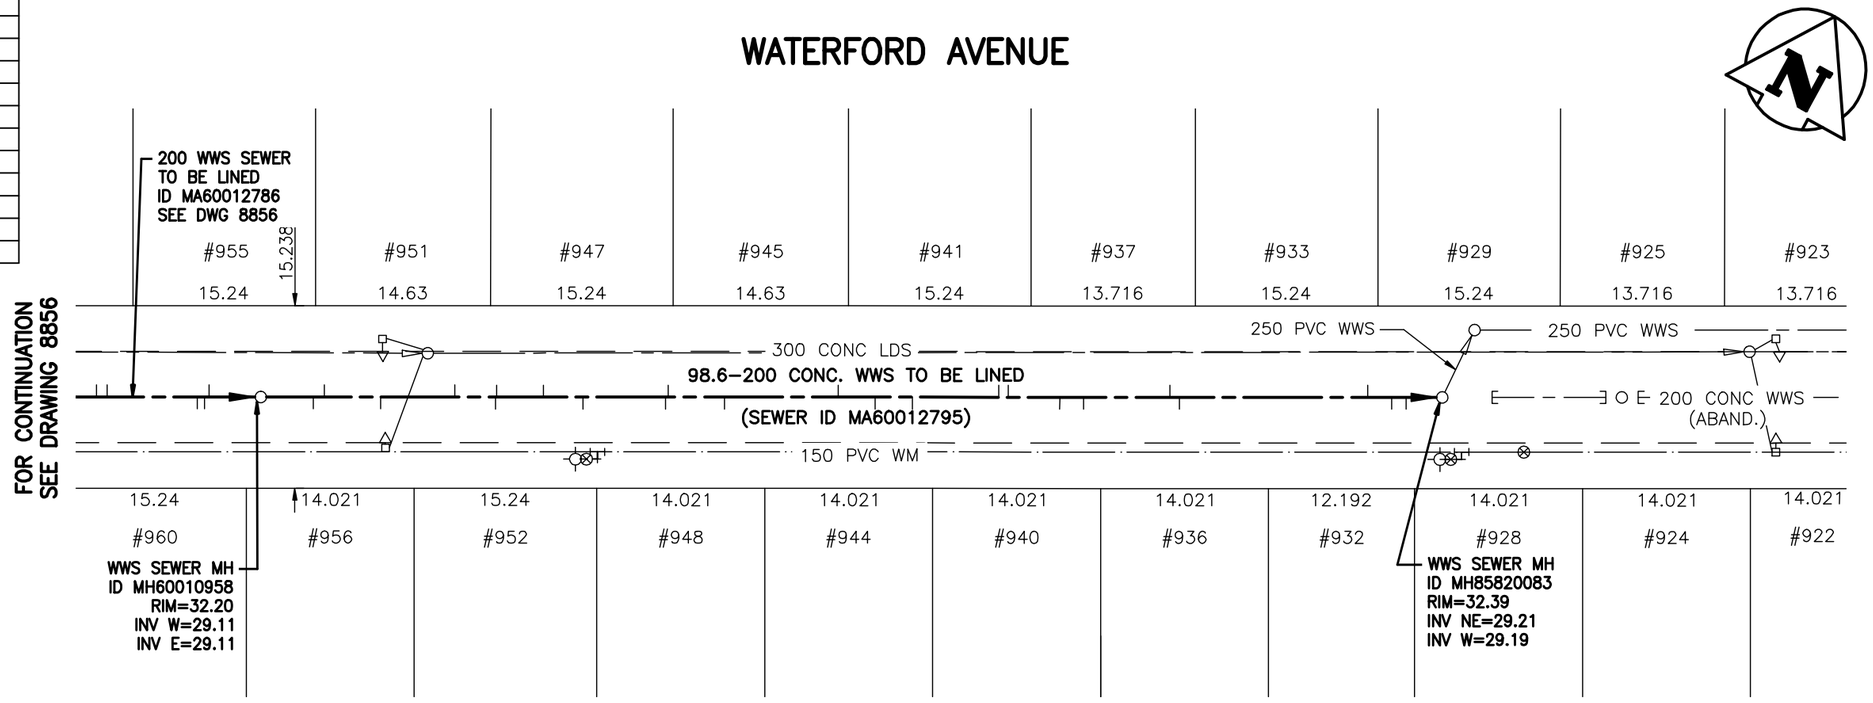

WARNING

IF POWER EQUIPMENT OR EXPLOSIVES ARE TO BE USED FOR EXCAVATION ON THIS PROJECT THE CONTRACTOR MUST:

1) NOTIFY THE GAS COMPANY OF THE PROPOSED LOCATION OF EXCAVATION.

2) TAKE PRECAUTION TO AVOID DAMAGE TO GAS COMPANY INSTALLATIONS.

SEE PROVINCIAL REGULATION 140/92 FOR DETAILS

METRIC

WHOLE NUMBERS INDICATE MILLIMETRES
DECIMALIZED NUMBERS INDICATE METRES

BENCH MARK: 74M571 – Tblt. in W. Conc. foundation of the Kito Bldg. , No. 1200 Pembina Hwy., 0.6 m S. of N.W. Cor. of Bldg.

BID OPPORTUNITY 478–2009

APEGM
Certificate of Authorization
Stantec Consulting Ltd.
No. 1301 Expiry: April 30, 2010

LOCATION APPROVED
UNDERGROUND STRUCTURES

SUPV. U/G STRUCTURES COMMITTEE — DATE

NOTE:
LOCATION OF UNDERGROUND STRUCTURES AS SHOWN ARE BASED ON THE BEST INFORMATION AVAILABLE BUT NO GUARANTEE IS GIVEN THAT ALL EXISTING UTILITIES ARE SHOWN OR THAT THE GIVEN LOCATIONS ARE EXACT. CONFIRMATION OF EXISTENCE AND EXACT LOCATION OF ALL SERVICES MUST BE OBTAINED FROM THE INDIVIDUAL UTILITIES BEFORE PROCEEDING WITH CONSTRUCTION.

B.M. 64–001
ELEV. 232.527m

NO.	REVISIONS	DATE	BY

Stantec
Stantec Consulting Ltd.
905 Waverley Street, Winnipeg, Manitoba
Tel 204–489–5900 Fax 204–453–9012

DESIGNED BY	J.K.H.	CHECKED BY	W.A.B.
DRAWN BY	J.K.H.	APPROVED BY	H.A.K.
HOR. SCALE:	1:500	RELEASED FOR CONSTRUCTION:	
VERTICAL:	N/A	ORIGINAL SIGNED BY K. ZUREK	
DATE	09.04.21	DATE	09.07.21

ENGINEER'S SEAL
ORIGINAL SEALED BY H.A. KATZ P. ENG. 09.07.21

CONSULTANT DRAWING NO.
C-122

Winnipeg
THE CITY OF WINNIPEG
WATER AND WASTE DEPARTMENT

2009 SEWER RENEWALS
BY CIPP LINING - CONTRACT 17
WATERFORD AVENUE
3RD MH W OF WICKLOW ST TO
2ND MH W OF WICKLOW ST

SHEET 22 OF 22
CAD FILE DRAWING NUMBER
11490c-121-711.dwg
CITY DRAWING NUMBER
8857

V:\1112\active\111211490\drawing\02_Design\sheet_files\11490c-121-711.dwg
2009-07-21 03:57PM By: jhines