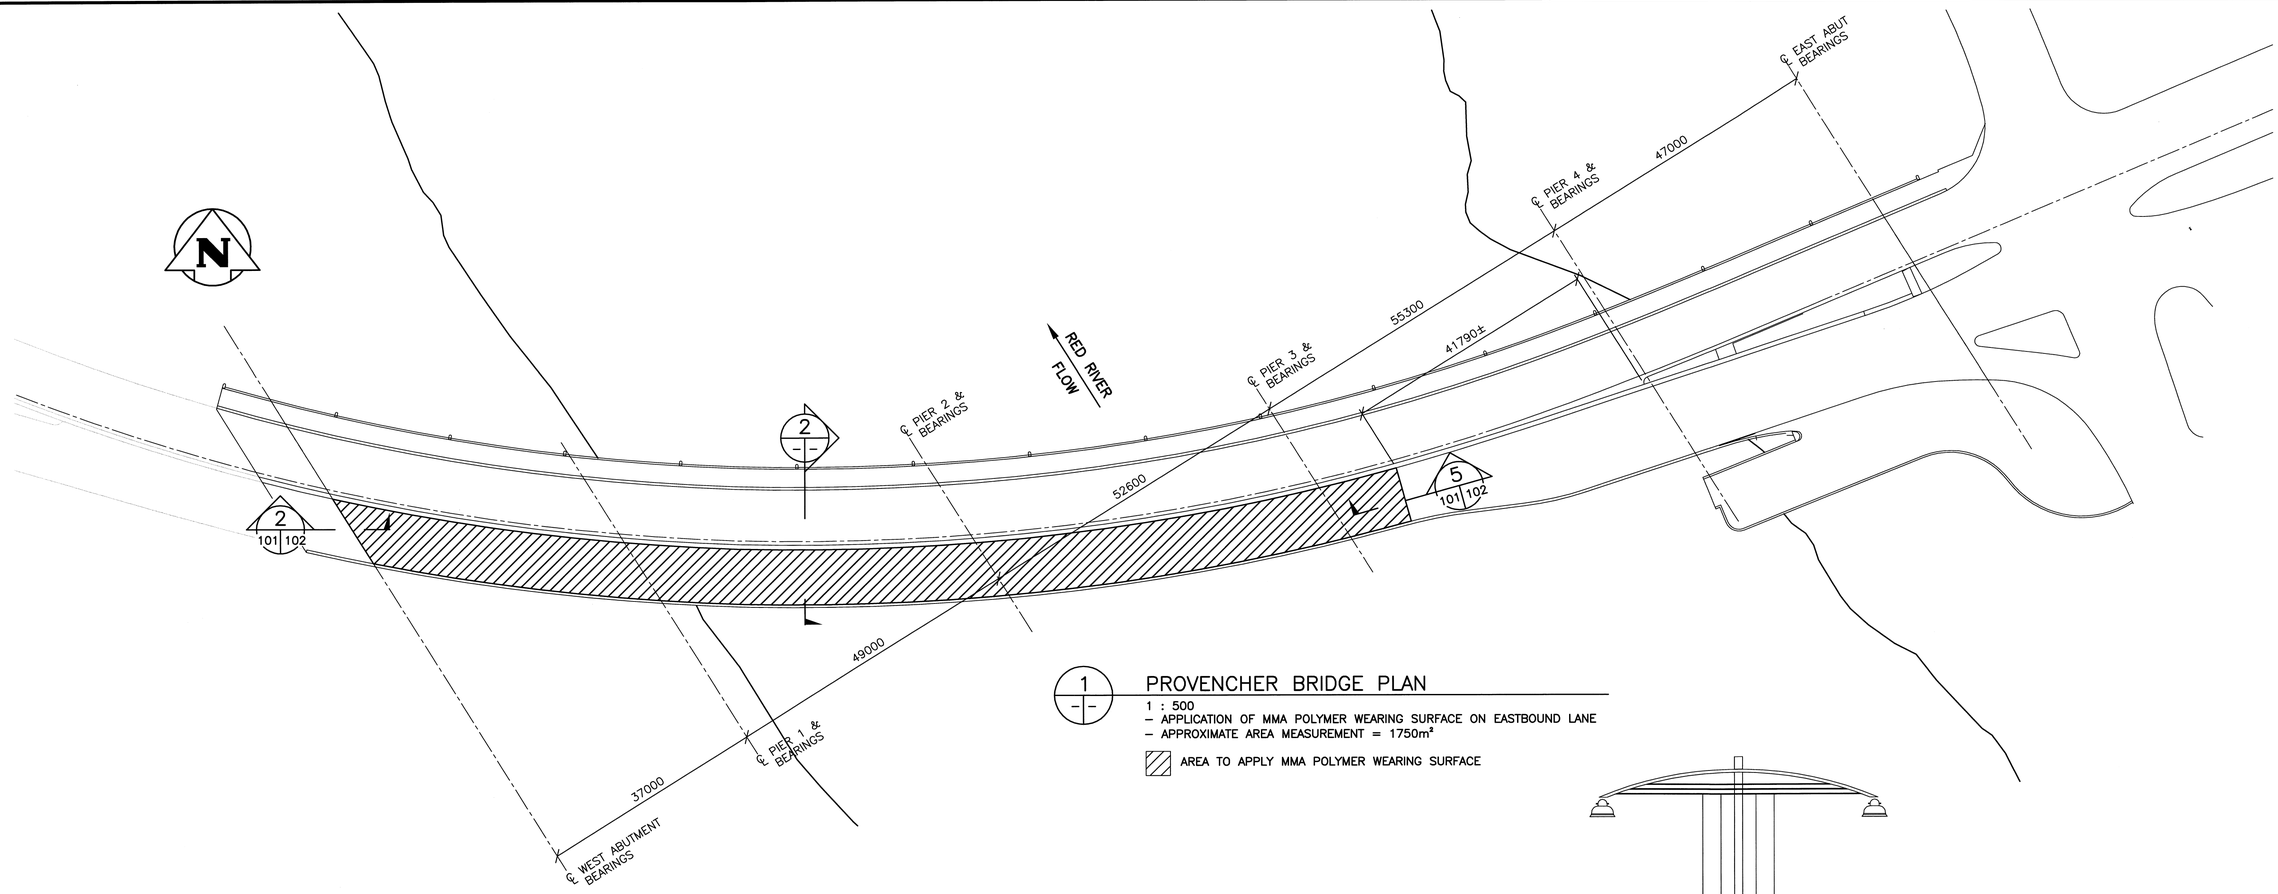

1 PROVENCHER BRIDGE PLAN

1 : 500

- APPLICATION OF MMA POLYMER WEARING SURFACE ON EASTBOUND LANE
- APPROXIMATE AREA MEASUREMENT = 1750m²

AREA TO APPLY MMA POLYMER WEARING SURFACE

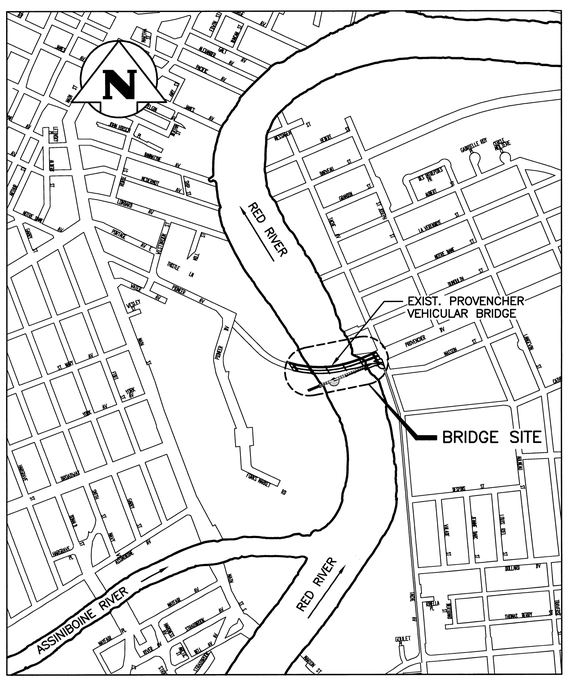

LOCATION PLAN

1:75 1.5 0 1 2 3m

1:500 10 0 10 20m

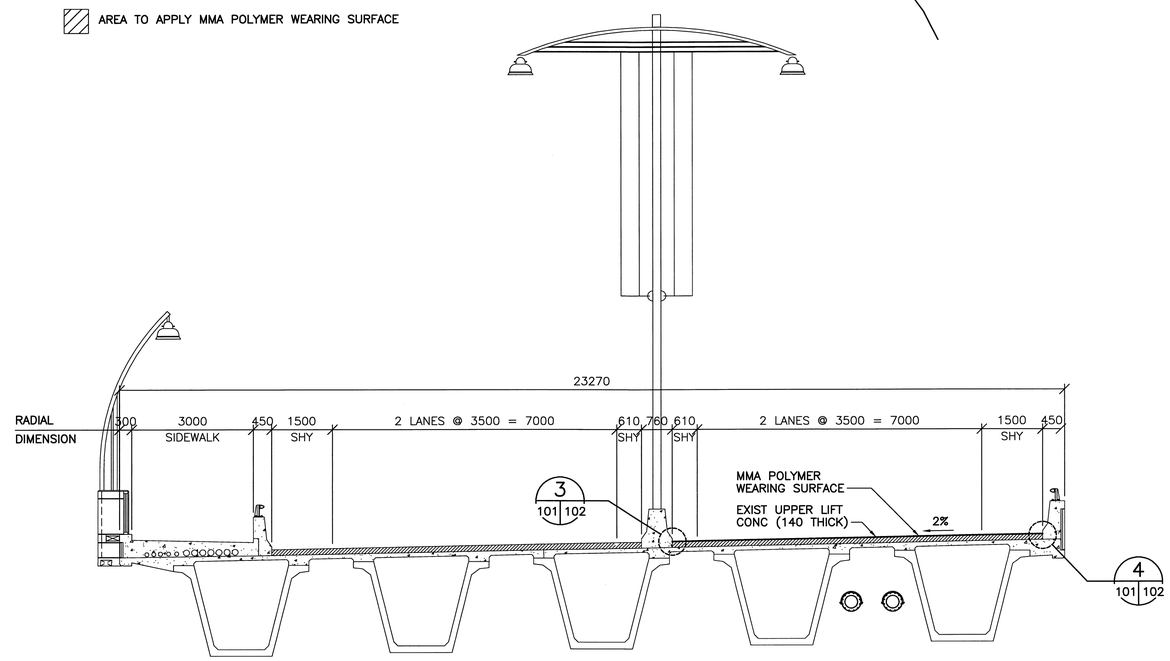

2 TYPICAL CROSS SECTION

1 : 75

APEGM
Certificate of Authorization
Wardrop Engineering Inc.
No. 195 Date: April 30, 2010

NO.	REVISIONS	DATE	BY
00	ISSUED FOR TENDER	09.07.08	

B.M. ELEV. F.B.

WARDROP | Engineering Inc.

DESIGNED BY V.B. CHECKED BY
DRAWN BY E.M.M. APPROVED BY
HOR. SCALE: AS NOTED ACCEPTED BY DATE
VERTICAL:
DATE 03.02.09
B. A. NEIRINCK, P.ENG. BRIDGE PLANNING & OPERATIONS ENGINEER

PROVINCE OF MANITOBA
V. BANTHIA
Member
23477
REGISTERED PROFESSIONAL ENGINEER

CONSULTANT DRAWING NO.
0500070600-DWG-S0001

Winnipeg
THE CITY OF WINNIPEG
PUBLIC WORKS DEPARTMENT
ENGINEERING DIVISION

PROVENCHER VEHICULAR BRIDGE
EASTBOUND LANE – APPLICATION OF MMA POLYMER WEARING SURFACE

CITY DRAWING NUMBER B110-09-01
SHEET 1 OF 2

PLANS AND SECTION

101