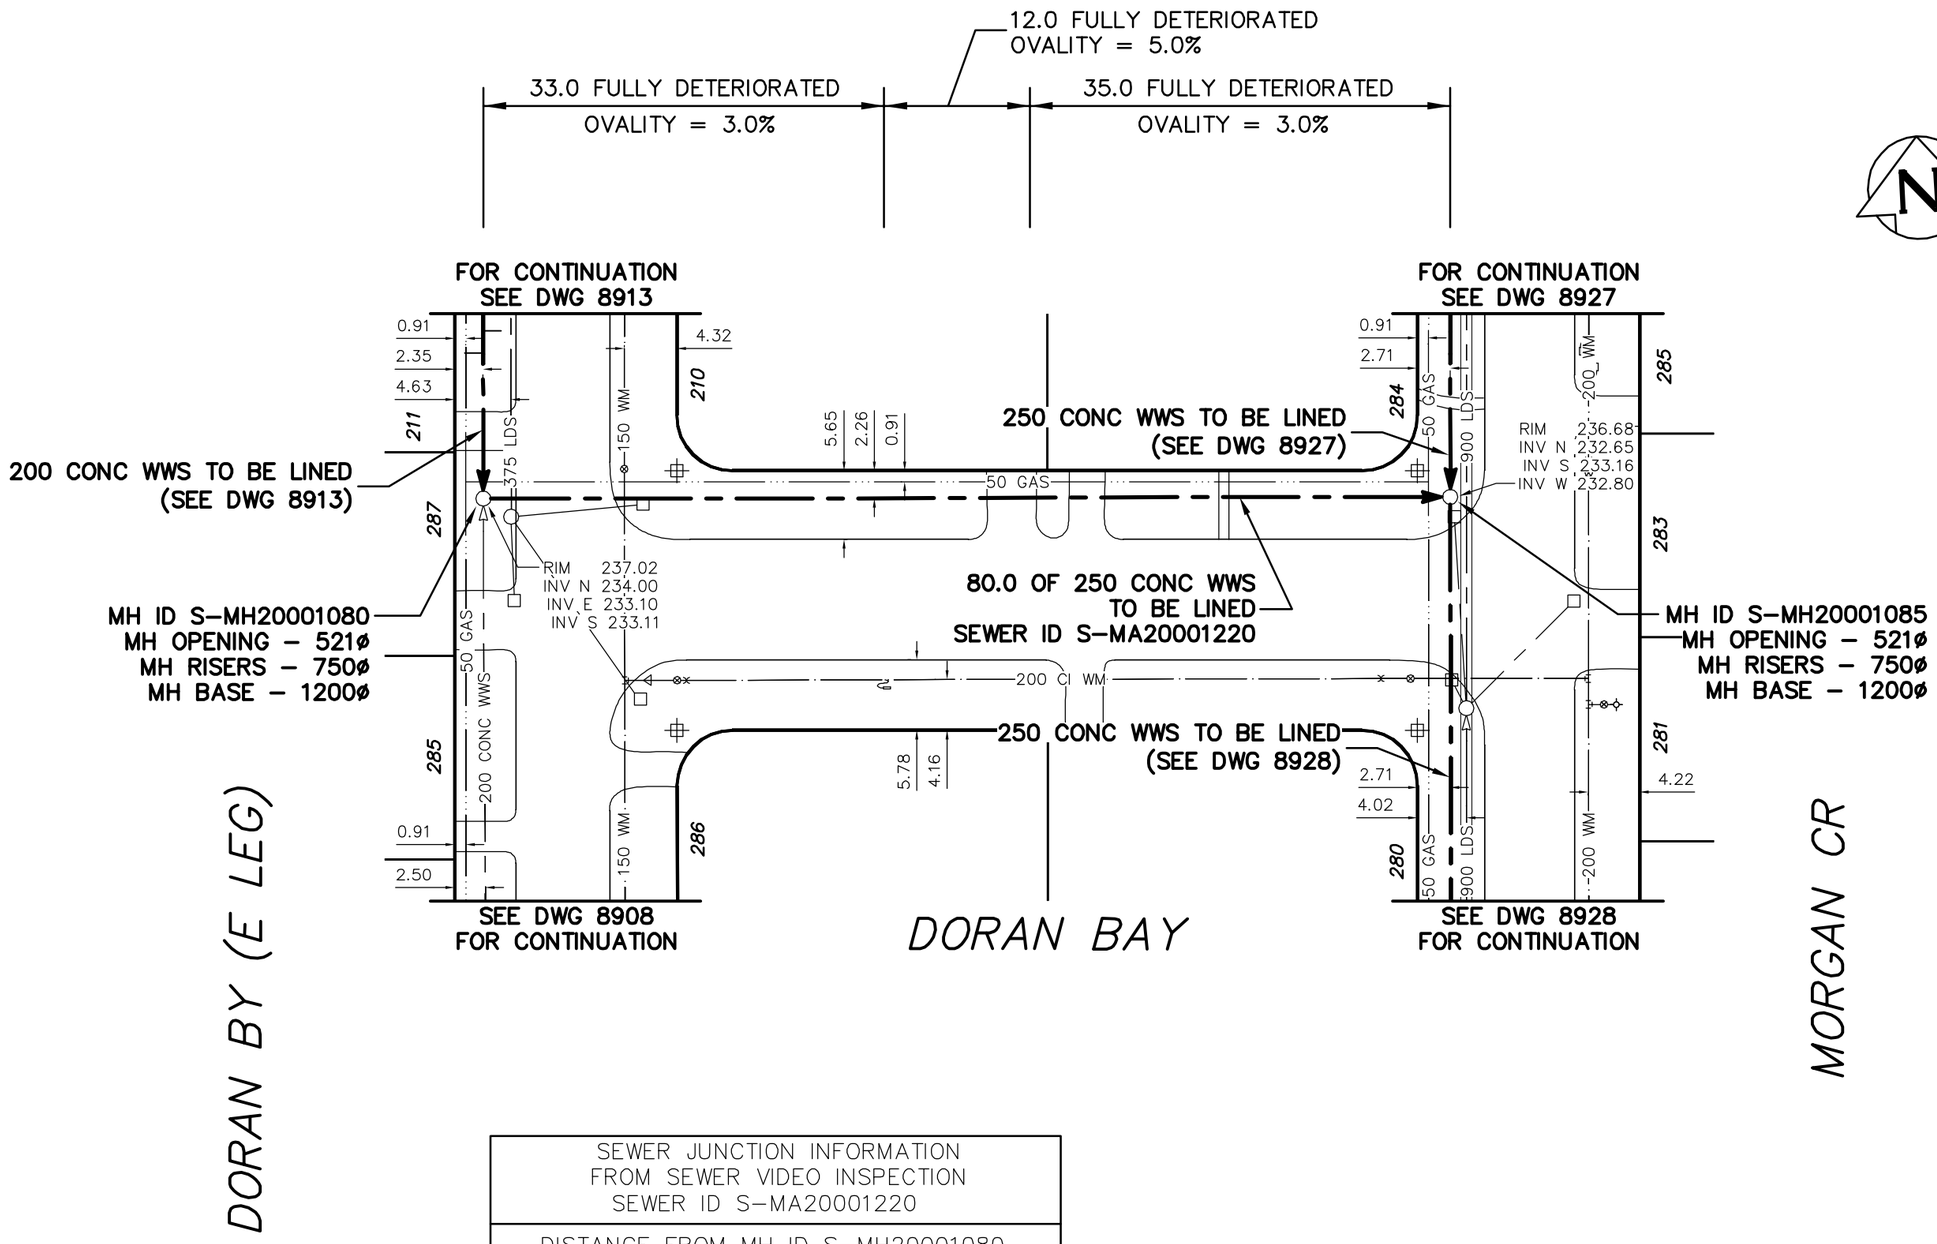

SEWER JUNCTION INFORMATION FROM SEWER VIDEO INSPECTION SEWER ID S-MA20001220
DISTANCE FROM MH ID S-MH20001080
NO JUNCTIONS

ENGINEER'S SEAL

ORIGINAL SIGNED BY S.R.J. COURNOYER 09/07/15

BID OPPORTUNITY: 526-2009
FILENAME : 8907.dwg
PLOT DATE : 2009 07 16

LEGEND:

52.0 | MEASUREMENT TO REPAIR FROM REFERENCE MH SHOWN THUS... 0.0

METRIC
WHOLE NUMBERS INDICATE MILLIMETRES
DECIMALIZED NUMBERS INDICATE METRES

B.M. ELEV.	FIELD BOOK #:		
POSTED TO LBIS			
NO.	REVISIONS	DATE	BY

CITY OF WINNIPEG
WATER AND WASTE
ENGINEERING DIVISION

DESIGNED BY	SC	CHECKED BY	SC
DRAWN BY	CJH	APPROVED BY	KZ
HOR. SCALE	1:500	RELEASED FOR CONSTRUCTION	
VERTICAL			
DATE	2009 07 14	DATE	

Winnipeg
THE CITY OF WINNIPEG
WATER AND WASTE DEPARTMENT

2009 SEWER RENEWALS
BY CIPP LININGS, CONTRACT 14
DORAN BAY
MH AT DORAN BAY (E LEG) TO
MH AT MORGAN CRESCENT

SHEET 2 OF 32
CITY DRAWING NUMBER
8907