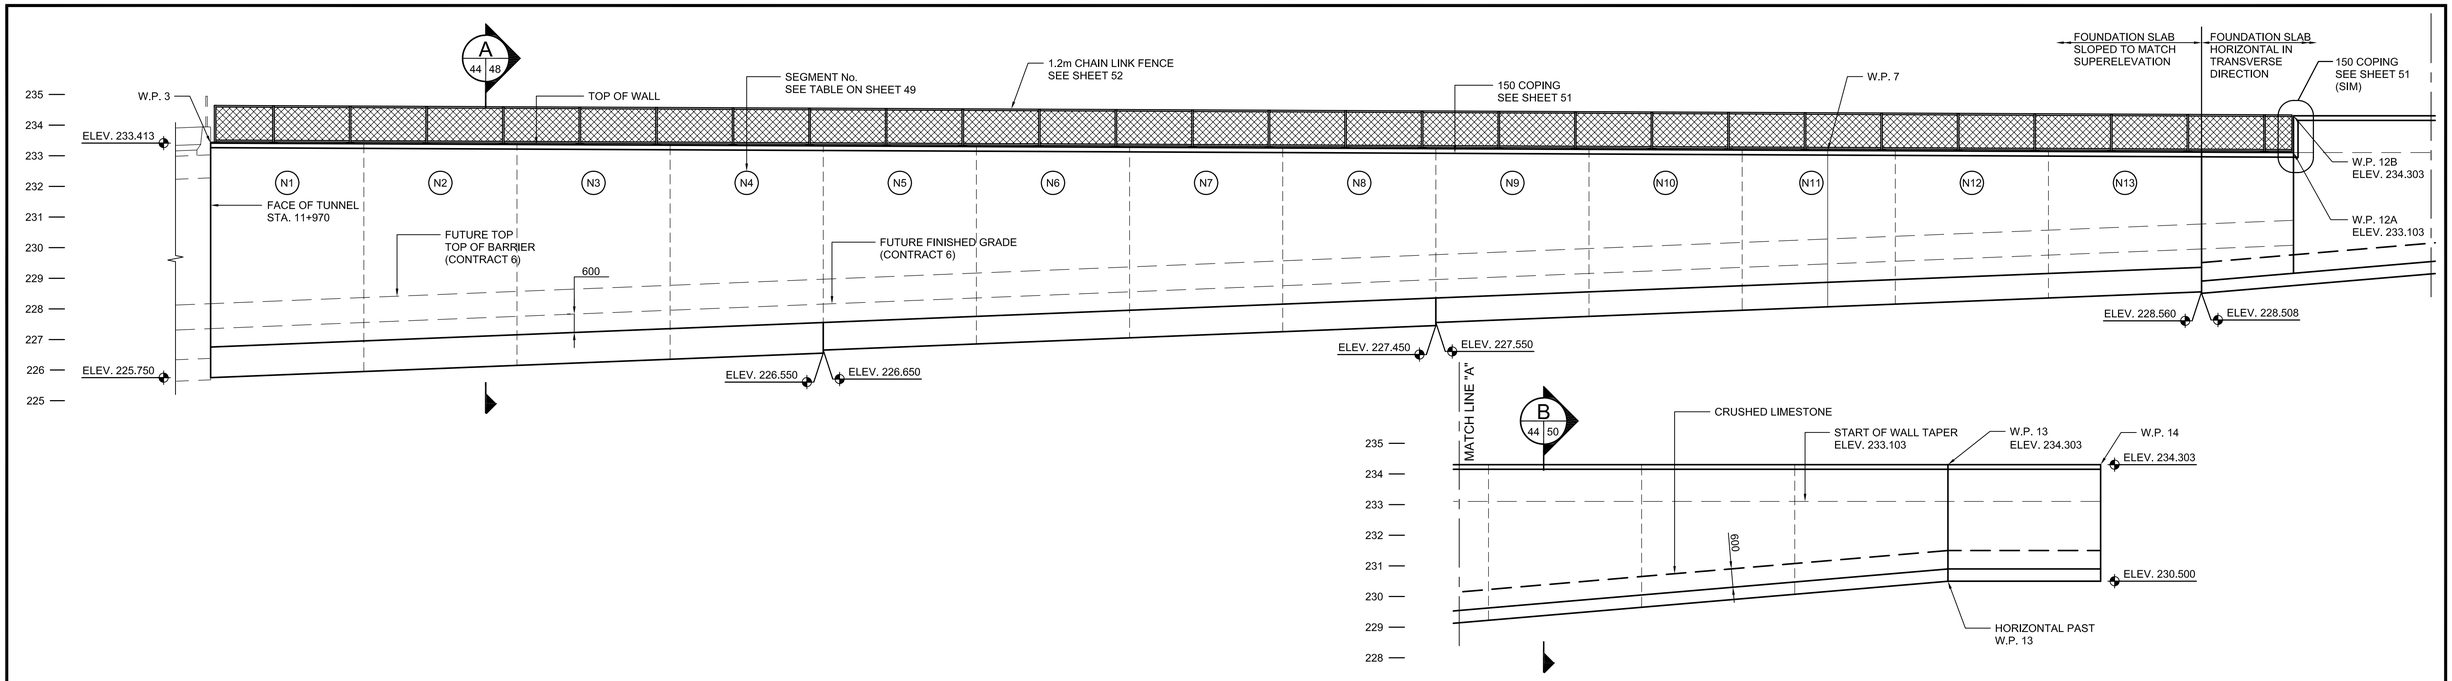

NORTHWEST WALL ELEVATION

SCALE 1:100

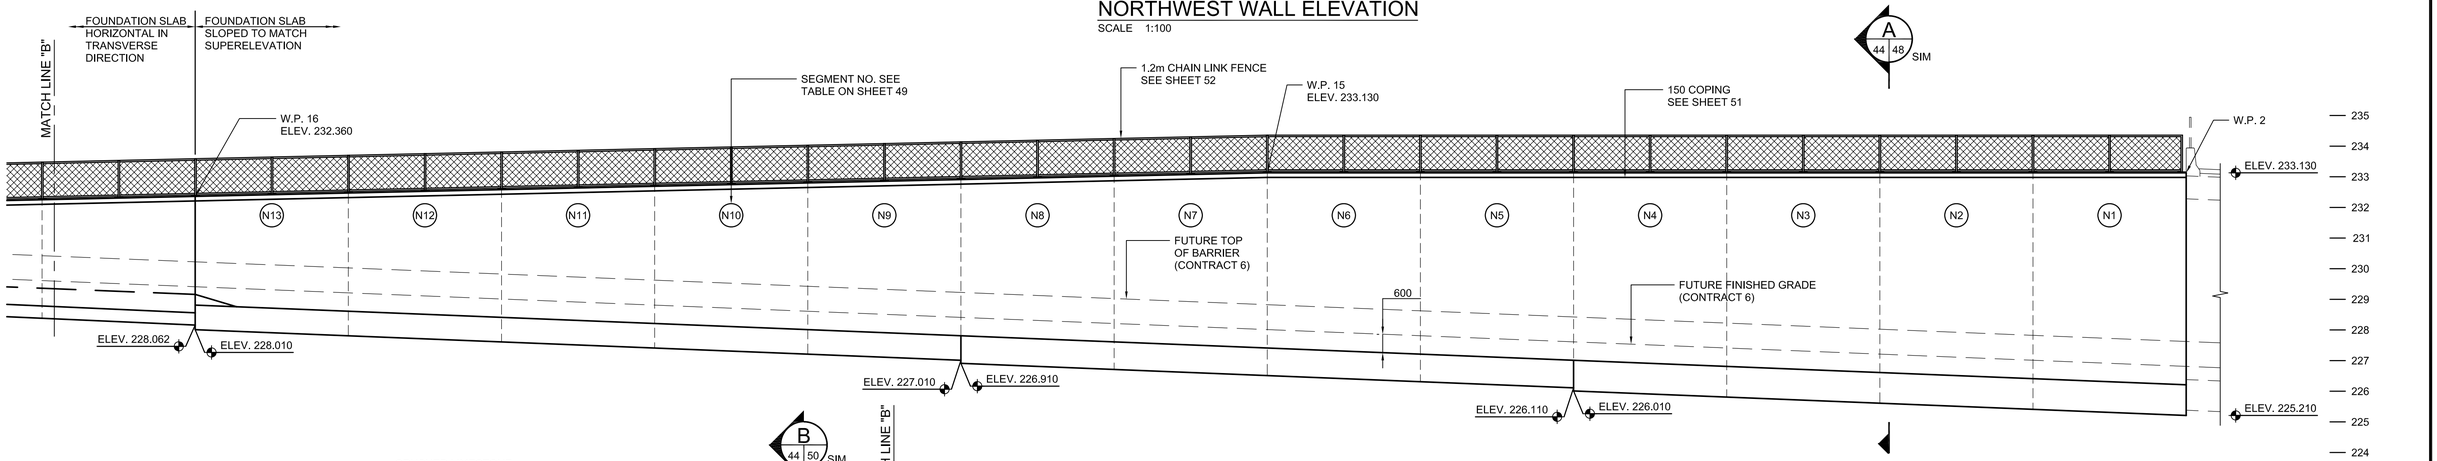

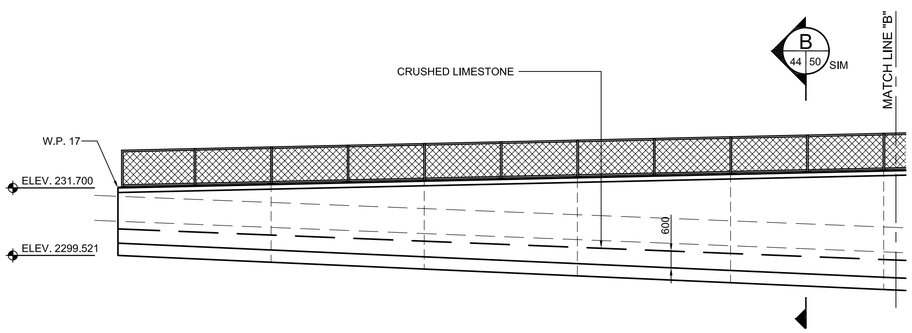

NORTHEAST WALL ELEVATION

SCALE 1:100

NOTES:

1. FINISHED GRADE SHOWN WILL BE COMPLETED BY OTHERS IN FUTURE CONSTRUCTION AND IS SHOWN FOR INFORMATION ONLY.
2. FENCE POST LAYOUT TO BE PROVIDED BY FENCING SUPPLIER. MAXIMUM SPACING 2500.
3. FOUNDATION ELEVATIONS GIVEN AT EDGE OF FOOTING.

APEGM
Certificate of Authorization
Dillon Consulting Limited (MB)
No. 1789 **Date:** OCTOBER 13, 2009

LOCATION UNDERGROUND STRUCTURES APPROVED

SUPV. U/G STRUCTURES COMMITTEE — DATE

NOTE:
LOCATION OF UNDERGROUND STRUCTURES AS SHOWN ARE BASED ON THE BEST INFORMATION AVAILABLE, BUT NO GUARANTEE IS GIVEN THAT ALL EXISTING UTILITIES ARE SHOWN OR THAT THE GIVEN LOCATIONS ARE EXACT. CONFIRMATION OF EXISTENCE AND EXACT LOCATION OF ALL SERVICES, MUST BE OBTAINED FROM THE INDIVIDUAL UTILITIES BEFORE PROCEEDING WITH CONSTRUCTION.

NO.	REVISIONS	DATE	BY
0	ISSUED FOR TENDER	10/13/2009	RCB

B.M. ELEV.

DESIGNED BY	KGW
DRAWN BY	RCB
CHECKED BY	KGW
APPROVED BY	DPK
HOR. SCALE	AS SHOWN
VERTICAL	AS SHOWN
DATE	2009/06/24

DILLON CONSULTING

RELEASED FOR CONSTRUCTION

DATE

ENGINEER'S SEAL
PROVINCE OF MANITOBA
ORIGINAL SIGNED BY:
K. G. WILLIS
10.13.2009
REGISTERED PROFESSIONAL ENGINEER

CONSULTANT PROJECT NO.
088813

Winnipeg

THE CITY OF WINNIPEG
TRANSIT DEPARTMENT

SOUTHWEST RAPID TRANSIT CORRIDOR - STAGE 1
TRANSITWAY TUNNEL AT CN RIVERS SUBDIVISION
MILEAGE 1.38 & ASSOCIATED WORKS

NORTH WALL ELEVATIONS

CITY DRAWING NUMBER
U237-09-45

SHEET 45 OF 73

CONSULTANT DRAWING NUMBER
C4-S1122-T

G:\cad\088813\Contract\Contract 1\Current\C4-S1122-P.dwg