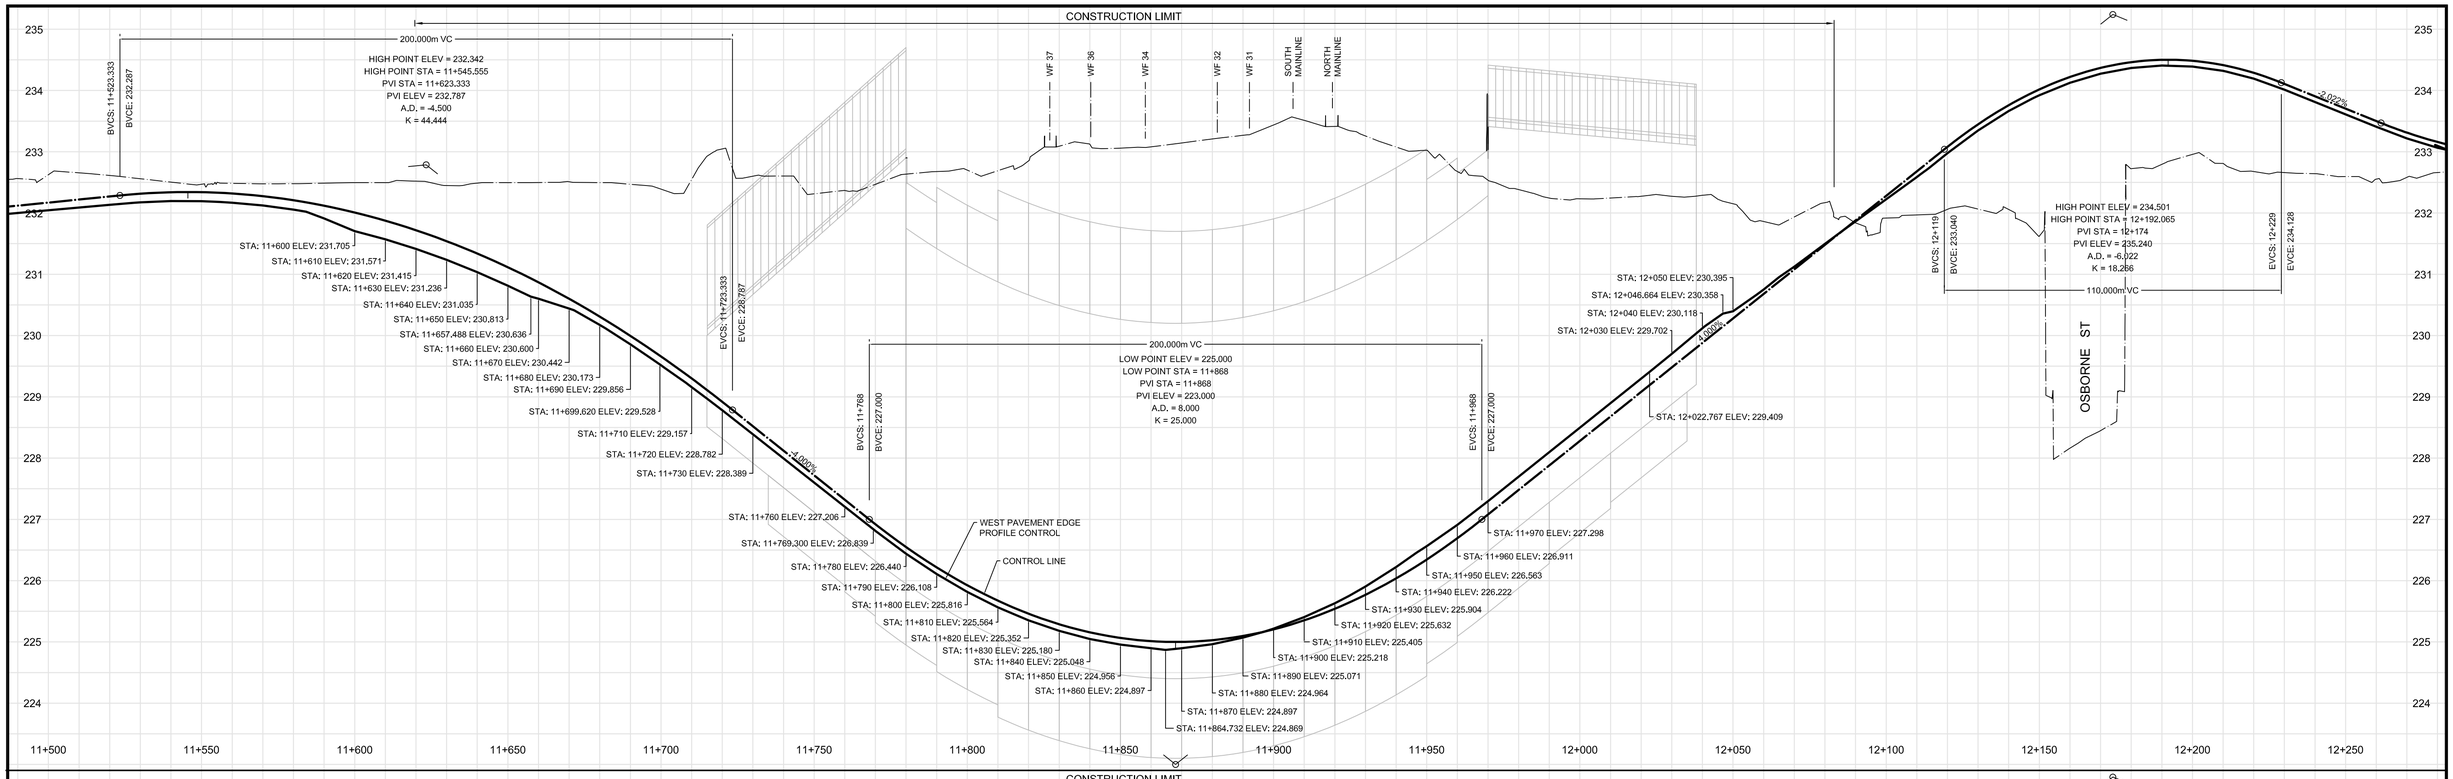

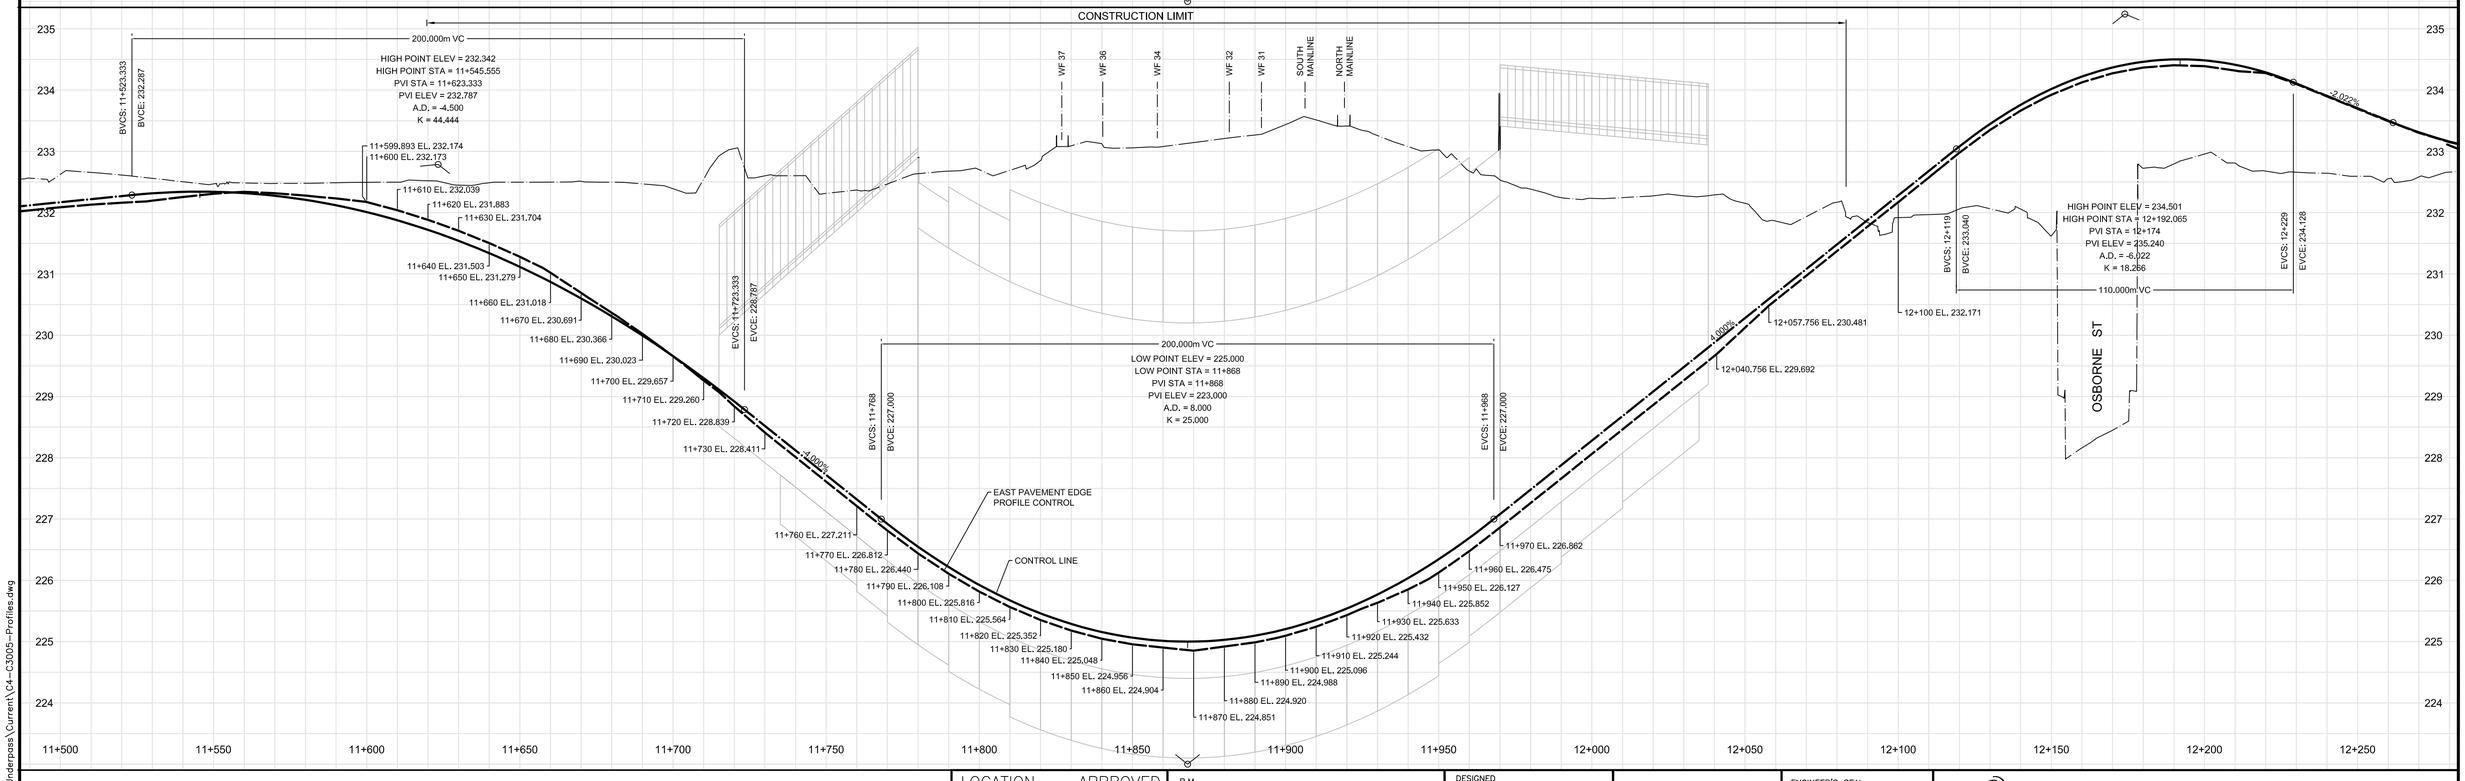

G:\CAD\088813\Contract\Contract 4--Underpass\Current\C4-C3005-Profiles.dwg

APEGM
Certificate of Authorization
Dillon Consulting Limited (MB)
No. 1789 **Date:** 10/13/2009

LOCATION APPROVED
UNDERGROUND STRUCTURES

SUPV. U/G STRUCTURES COMMITTEE — DATE

NOTE:
LOCATION OF UNDERGROUND STRUCTURES AS SHOWN ARE BASED ON THE BEST INFORMATION AVAILABLE, BUT NO GUARANTEE IS GIVEN THAT ALL EXISTING UTILITIES ARE SHOWN OR THAT THE GIVEN LOCATIONS ARE EXACT. CONFIRMATION OF EXISTENCE AND EXACT LOCATION OF ALL SERVICES MUST BE OBTAINED FROM THE INDIVIDUAL UTILITIES BEFORE PROCEEDING WITH CONSTRUCTION.

B.M. ELEV.

NO.	REVISIONS	DATE	BY
0	ISSUED FOR TENDER	10.13.2009	TJH

DESIGNED BY	RTP
DRAWN BY	RTP/TJH
CHECKED BY	DPK
APPROVED BY	DPK
HOR. SCALE	1 : 1000
VERTICAL	1 : 50
DATE	10/13/2009

DILLON CONSULTING

RELEASED FOR CONSTRUCTION

DATE

ENGINEER'S SEAL
PROVINCE OF MANITOBA — ORIGINAL STAMPED BY — D.P. KRAHN — 10/13/2009 — Member 4226 — REGISTERED PROFESSIONAL ENGINEER

CONSULTANT PROJECT NO.
088813

Winnipeg

THE CITY OF WINNIPEG
TRANSIT DEPARTMENT

SOUTHWEST RAPID TRANSIT CORRIDOR - STAGE 1
TRANSITWAY TUNNEL AT CN RIVERS SUBDIVISION
MILEAGE 1.38 & ASSOCIATED WORKS

TUNNEL PROFILE

CITY DRAWING NUMBER: U237-09-67
SHEET 67 OF 73
CONSULTANT DRAWING NUMBER: C4-C3005-T