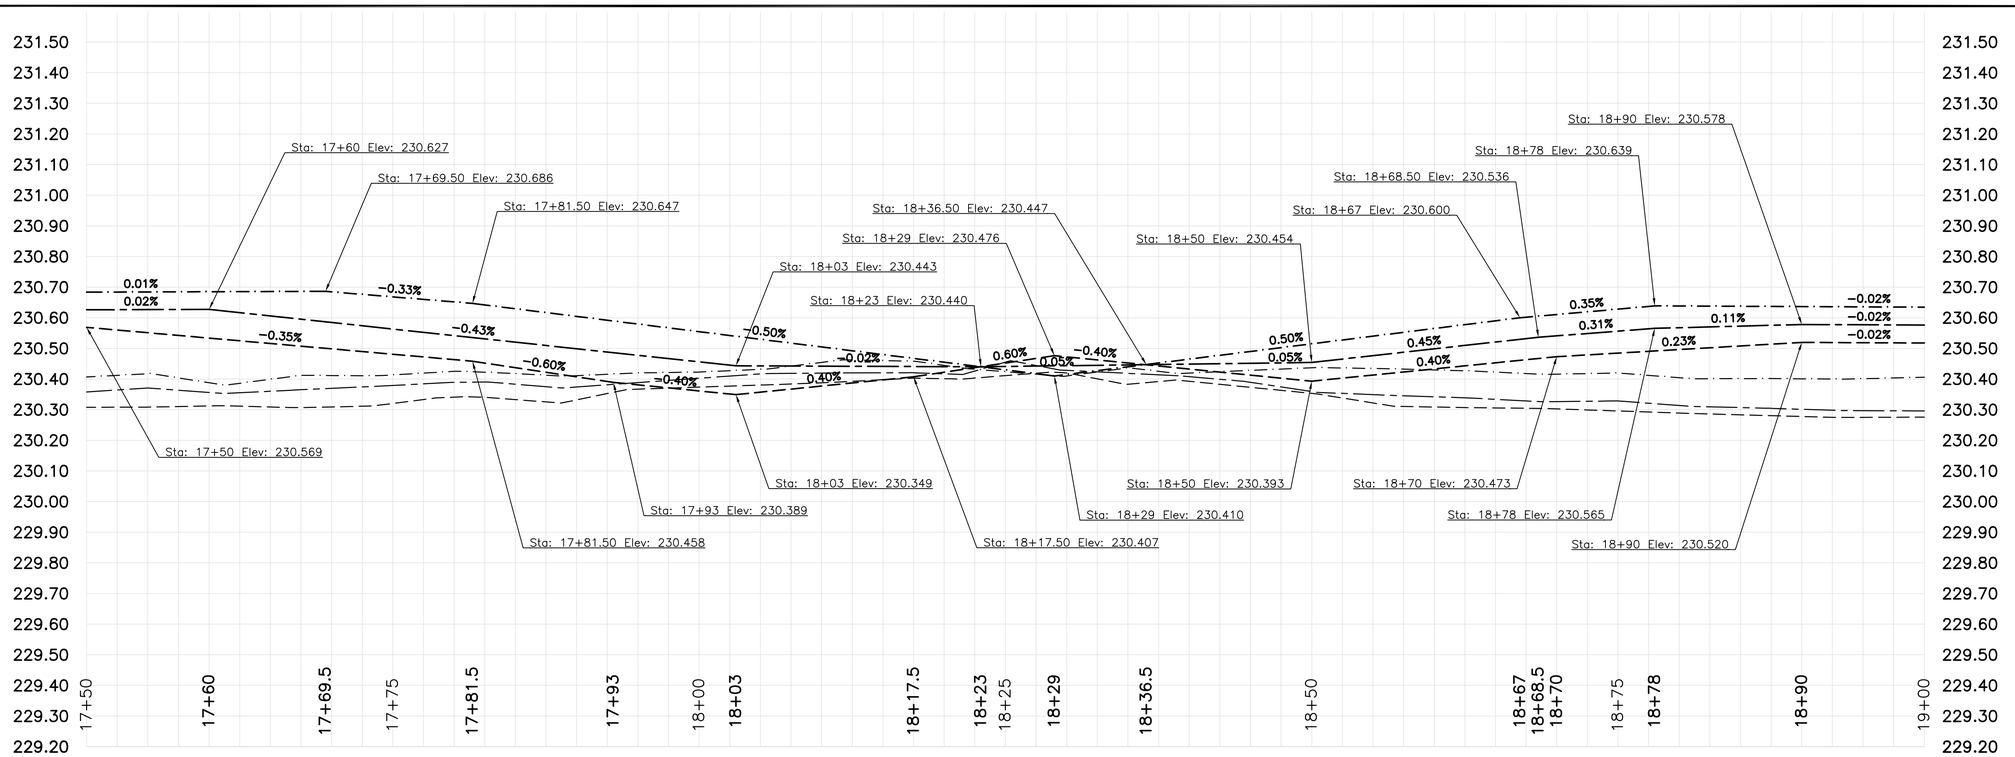

CONSTRUCTION NOTES

1) CURB REPLACEMENT AS DIRECTED BY THE CONTRACT ADMINISTRATOR
2) ALL STREET RADIUS CURB UNDER 15M RADIUS SHALL BE REPLACED AS MODIFIED OR AS DIRECTED BY THE CONTRACT ADMINSTRATOR
3) PAVEMENT REPAIRS SHOWN ARE ONLY A REPRESENTATIVE SAMPLE OF THE TENDERED QUANTITIES
4) ASPHALT TIE-INS ON APPROACHES TO BE DETERMINED IN THE FIELD BY THE CONTRACT ADMINISTRATOR.
5) ALL BULLNOSES TO HAVE SLOPED FACE.

WARNING

IF POWER EQUIPMENT OR EXPLOSIVES ARE TO BE USED FOR EXCAVATION ON THIS PROJECT THE CONTRACTOR MUST:

1) OBTAIN CLEARANCE FROM THE GAS UTILITY PRIOR TO EXCAVATION.
2) TAKE PRECAUTION TO AVOID DAMAGE TO GAS UTILITY INSTALLATIONS.

SEE PROVINCIAL REGULATION 210/72 FOR DETAILS

METRIC
WHOLE NUMBERS INDICATE MILLIMETRES
DECIMALIZED NUMBERS INDICATE METRES

BID OPPORTUNITY NO. 6-2009

EXISTING	LEGEND – PLAN	PROPOSED	EXISTING	LEGEND – PLAN	PROPOSED	EXISTING	LEGEND – PROFILE	PROPOSED
	GUARD RAIL			LDS/WWS				
○	O.L.S.	●		WATERMAIN				
○	MANHOLE	●		GAS				
□	CATCH BASIN	■	231.000	ELEVATIONS	231.000			
△	CURB INLET	▲		PROPERTY LINE				
☼	HYDRO POLE			SURVEY BAR				
○→	TRAFFIC SIGNAL POLE	●→		GEODETIC BENCH MARK				
	DITCH FLOW			RAMP CURB				
	CONCRETE			ASPHALT/GRAVEL PAV.			NORTH GUTTER	
	CURB RENEWAL			ASPHALT OVERLAY			CENTER LINE	
	MTS			PAVED SHOULDER (TYP)			SOUTH GUTTER	

LOCATION APPROVED
UNDERGROUND STRUCTURES

SUPR. U/G STRUCTURES COMMITTEE _____ DATE _____

NOTE:
LOCATION OF UNDERGROUND STRUCTURES AS SHOWN ARE BASED ON THE BEST INFORMATION AVAILABLE. BUT NO GUARANTEE IS GIVEN THAT ALL EXISTING UTILITIES ARE SHOWN OR THAT THE GIVEN LOCATIONS ARE EXACT. CONFIRMATION OF EXISTENCE AND EXACT LOCATION OF ALL SERVICES MUST BE OBTAINED FROM THE INDIVIDUAL UTILITIES BEFORE PROCEEDING WITH CONSTRUCTION.

B.M. GBM 32-008
ELEV. 232.447

NO.	REVISIONS	DATE	BY

ENGINEERING DIVISION
TECHNOLOGY SERVICES BRANCH
106 - 1155 PACIFIC AVE

DESIGNED BY	R.M.	CHECKED BY	G.C./D.K.
DRAWN BY	R.M.	APPROVED BY	F.W.C.
HOR. SCALE:	1 : 250		
VERTICAL:	1 : 10		
DATE	2009/02/26		

ENGINEER'S SEAL
PROVINCE OF MANITOBA
F.W. COREY
REGISTERED ENGINEER
ORIGINAL SIGNED BY F.W.C. MARCH 26/09

Winnipeg

THE CITY OF WINNIPEG
PUBLIC WORKS DEPARTMENT

DUGALD ROAD EAST BOUND

FROM **CNR OVERPASS** TO **PLESSIS ROAD**
ASPHALT OVERLAY AND ASSOCIATED WORKS
FROM **STA. 17+50** TO **STA. 19+00**

CITY DRAWING NUMBER SE-09-19
SHEET 12 OF 21
12