A1 SIZE – 594mm x 841mm

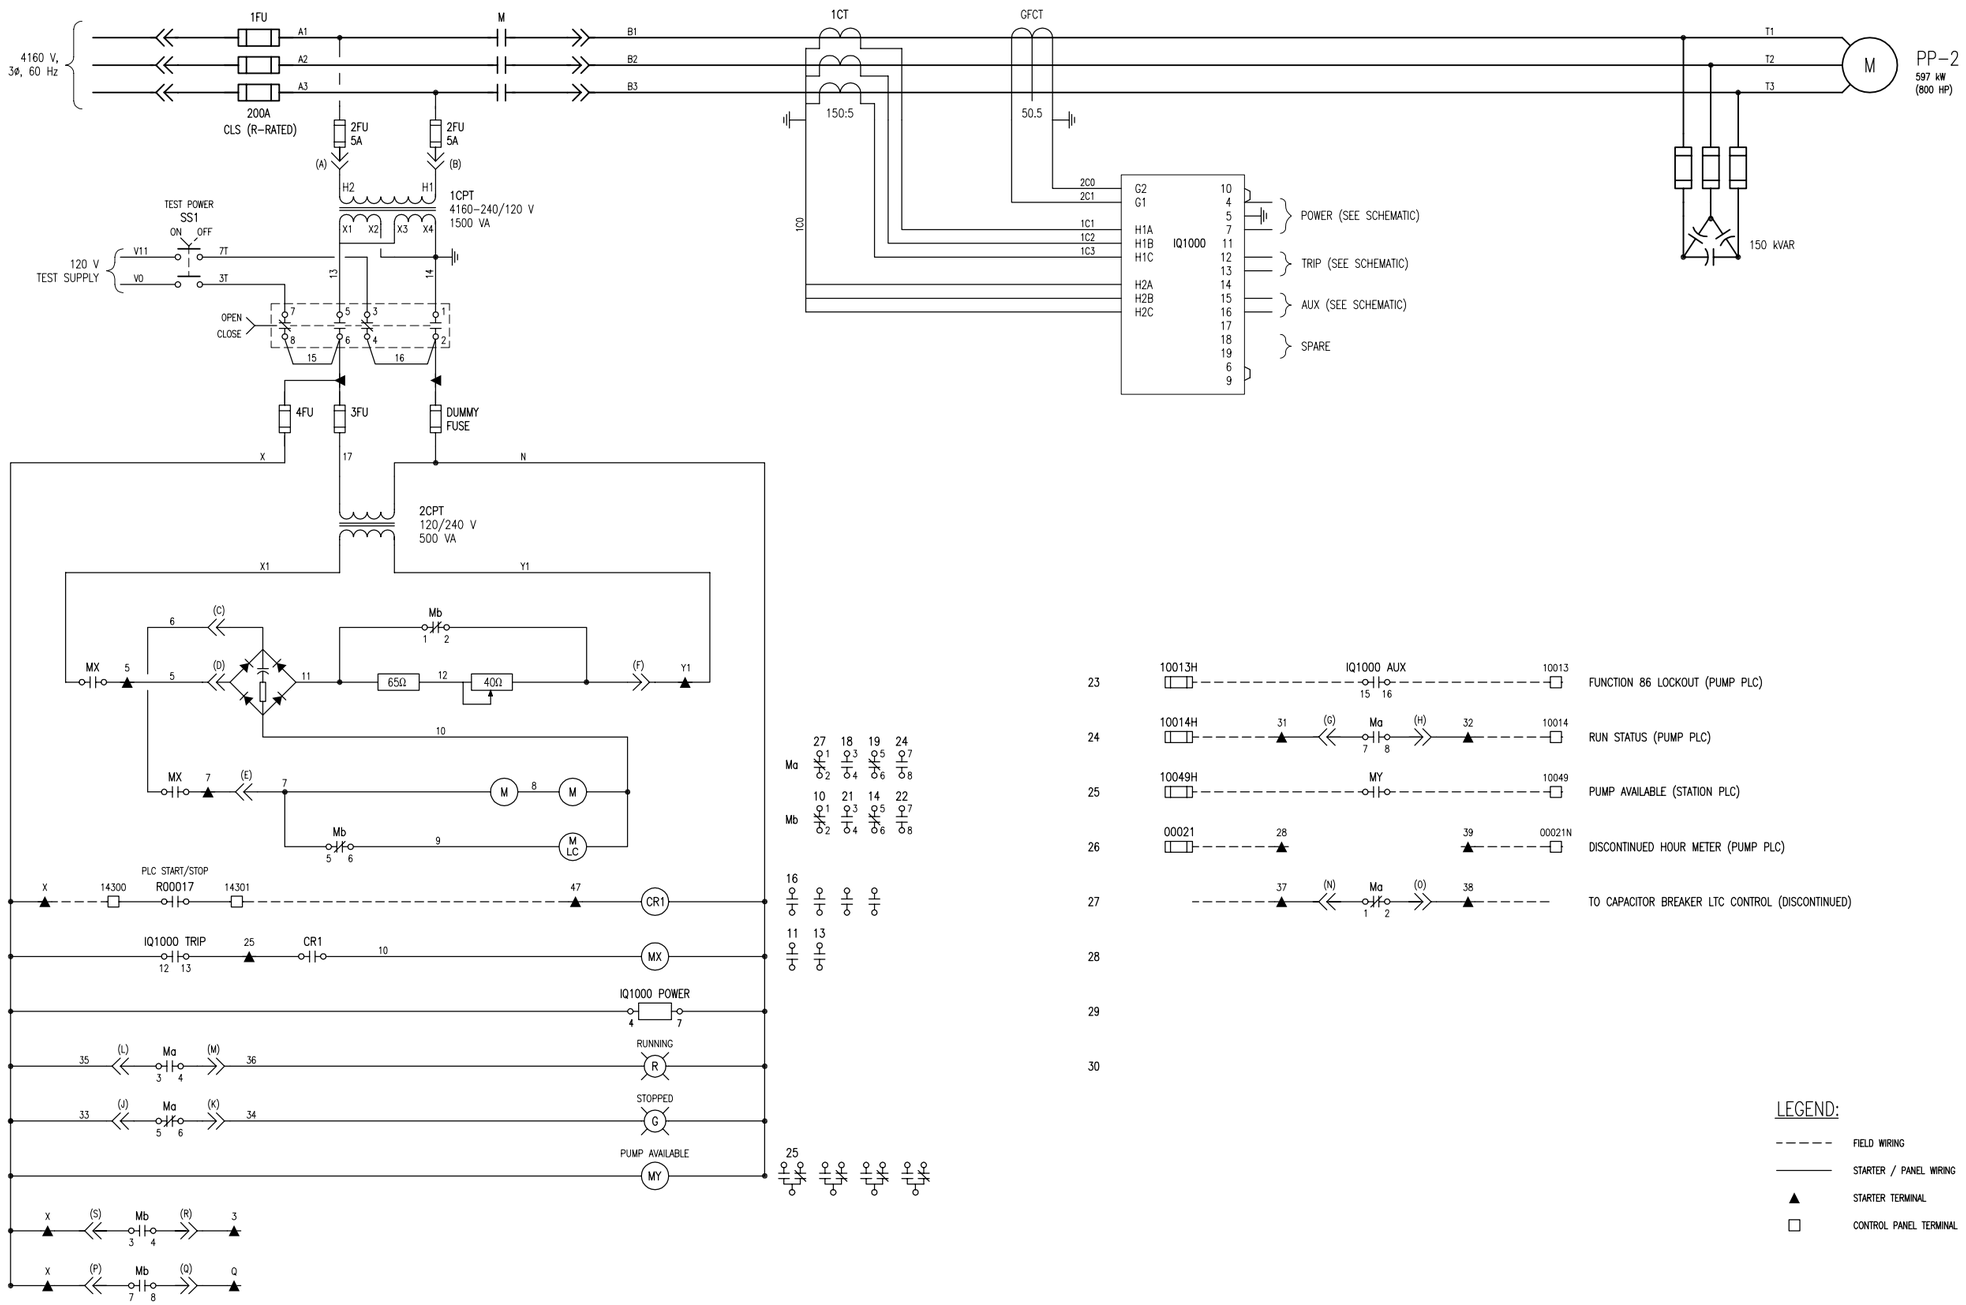


## NOTES:

1. STARTER IS A WESTINGHOUSE CLASS II HS2 AMPGUARD STARTER

## LEGEND:

- FIELD WIRING
- STARTER / PANEL WIRING
- ▲ STARTER TERMINAL
- □ CONTROL PANEL TERMINAL

| 1-0640M-E0002 | ELECTRICAL SINGLE LINE DIAGRAM – 4160 V DISTRIBUTION |
|---|---|
| DRAWING NUMBER | REFERENCE DRAWINGS |

| NO. | REVISIONS | DATE | BY |
|---|---|---|---|
| 01 | REVISED DRAWING NUMBER | 2008/02/13 | AEO |
| 00 | ISSUED FOR CITY USE | 2007/08/28 | Y.M |

B.M. ELEV.

FIELD BOOK #:

POSTED TO LBIS

SNC·LAVALIN INC.
140 Nature Park Way
Winnipeg, MB, Canada R3P 0X7
204-786-8080

| | | | |
|---|---|---|---|
| DESIGNED BY | EXISTING | CHECKED BY | CJR |
| DRAWN BY | CJR | APPROVED BY | CJR |
| HOR. SCALE | NTS | RELEASED FOR CONSTRUCTION | |
| VERTICAL | NTS | | |
| DATE | 2005/11/16 | DATE | |

FILENAME: 1-0640M-E0007-001-01.dwg

ENGINEER'S SEAL

THE CITY OF WINNIPEG
WATER AND WASTE DEPARTMENT

MCPHILLIPS PUMPING STATION

MOTOR STARTER SCHEMATIC
PUMP PP-2

| CITY DRAWING NUMBER | SHEET | REV. | SIZE |
|---|---|---|---|
| 1-0640M-E0007 | 001 | 01 | A1 |

LAST SAVE: 2009/05/29 – 8:37am
PATH: M:\112900\4ENG\47ELEC\00 – General DWG\McPhillips\1-0640M-E0007-001-01.dwg