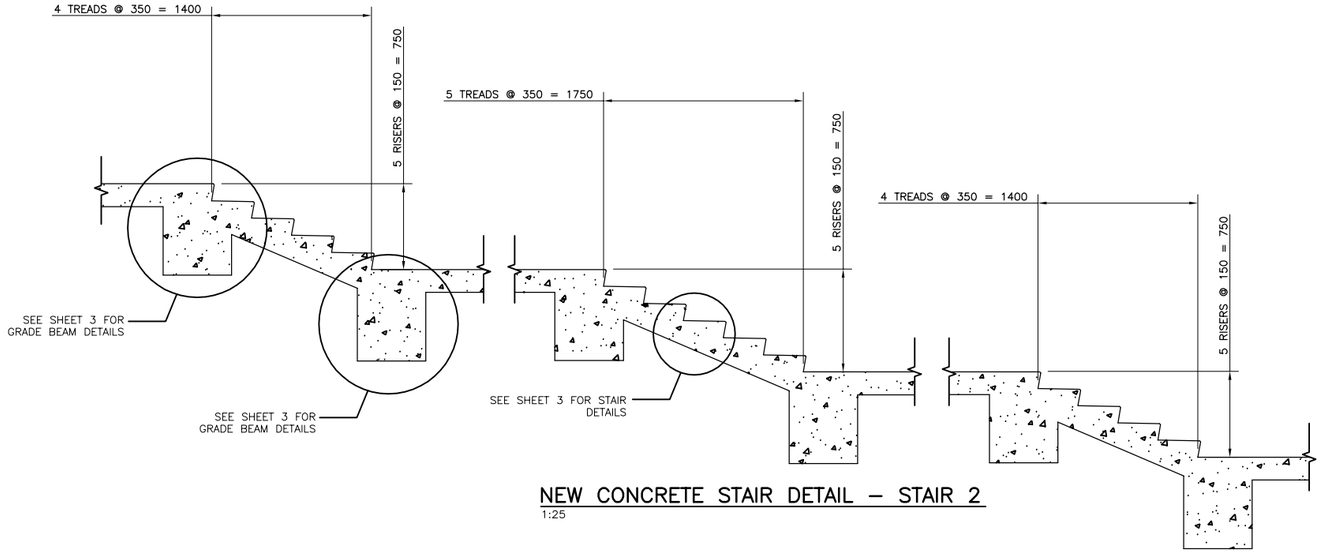

NEW CONCRETE STAIR DETAIL – STAIR 2
1:25

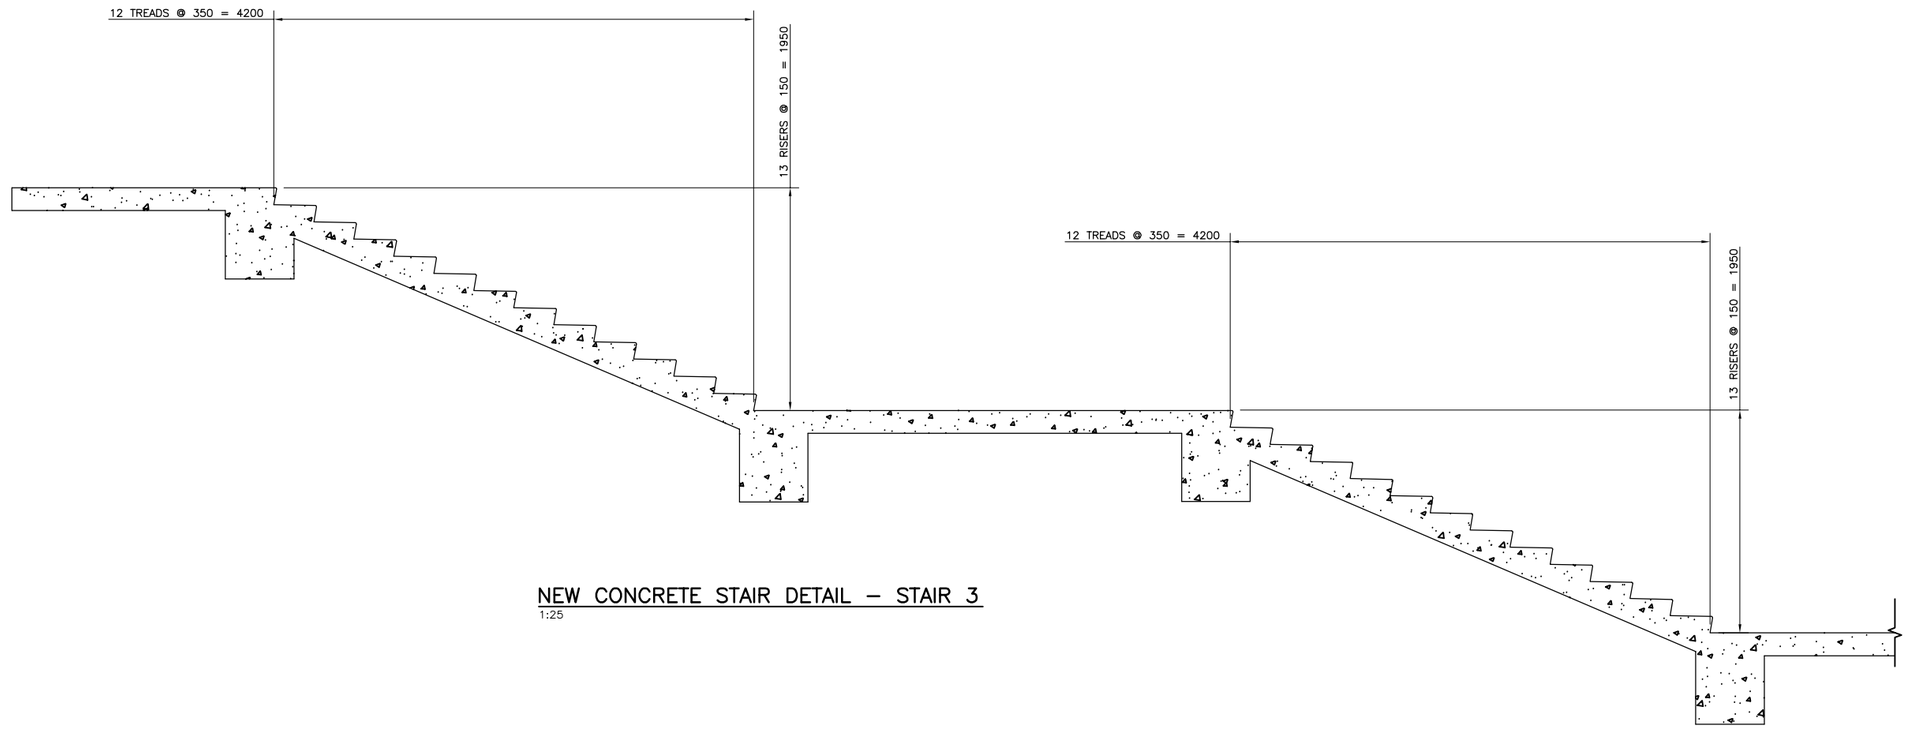

NEW CONCRETE STAIR DETAIL – STAIR 3
1:25

B.M. ELEV.		DESIGNED BY	JGP
		DRAWN BY	JGP
		CHECKED BY	JSB
		REVIEWED BY	JSB
		HOR. SCALE	AS NOTED
		VERTICAL	
NO.	REVISIONS / DATE / BY	DATE	AUGUST 2009

DILLON CONSULTING

RELEASED FOR CONSTRUCTION

DATE

ENGINEER'S SEAL

PROVINCE OF MANITOBA — ORIGINAL STAMPED BY J.S. BETKE SEPT. 4, 2009 Member 22412 — REGISTERED PROFESSIONAL ENGINEER

ENGINEER'S SEAL

CONSULTANT PROJECT NO.
05-5069-4000

Winnipeg

THE CITY OF WINNIPEG
PUBLIC WORKS DEPARTMENT

MARYLAND TWIN BRIDGES REHABILITATION PROJECT
MAJOR REPAIRS TO NORTH END PEDESTRIAN RAMPS AND STAIRS

CITY DRAWING NUMBER B108-09-03

SHEET 04 OF 09

CONCRETE STAIR DETAILS
SHEET 2 OF 2

BID OPPORTUNITY
630-2009

N:\PW\101\84\DGN\MARYLAND BRIDGE REPAIRS_NV_J SHEETS.DWG