WO 101-84

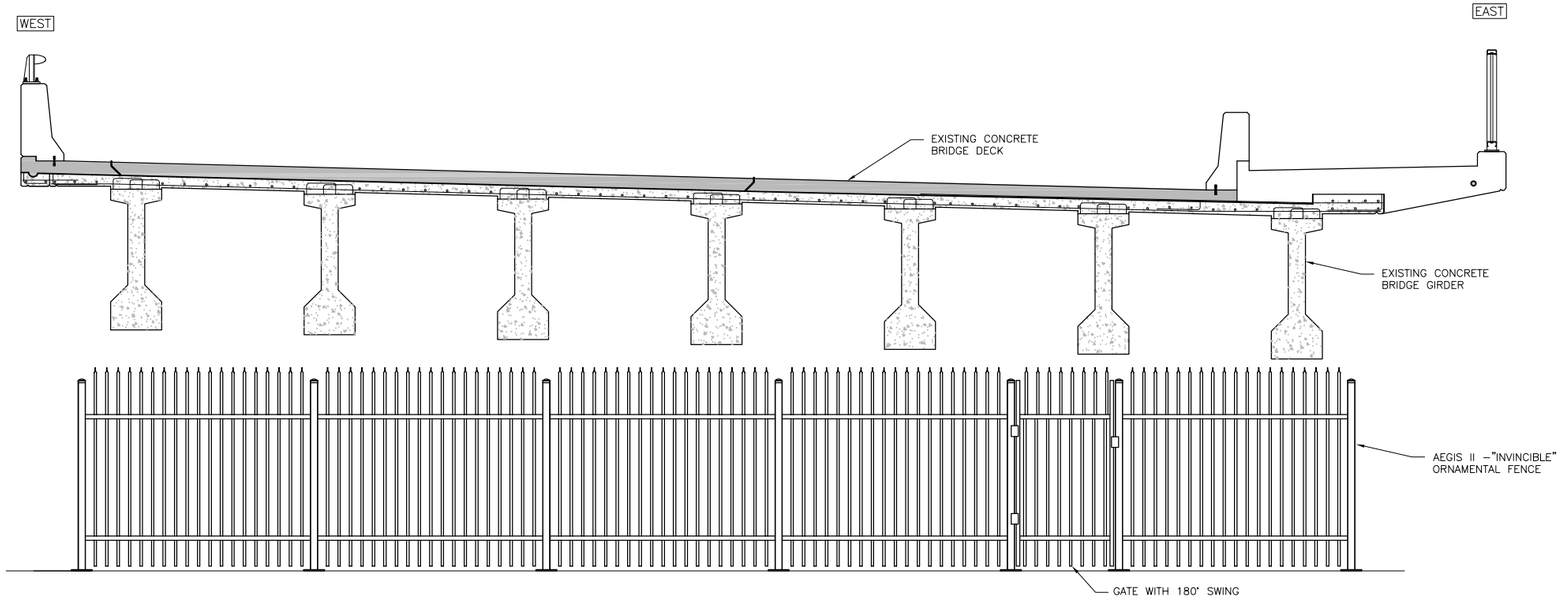

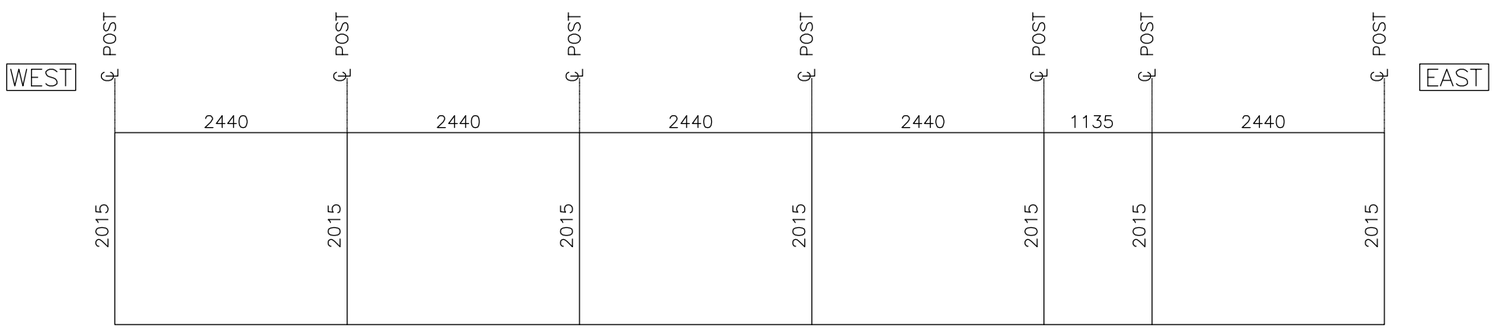

TYPICAL ORNAMENTAL FENCE ELEVATION

1:30

NOTE: – LOCATED UNDER CONCRETE BRIDGE GIRDERS USING AEGIS II – INVINCIBLE ORNAMENTAL FENCE

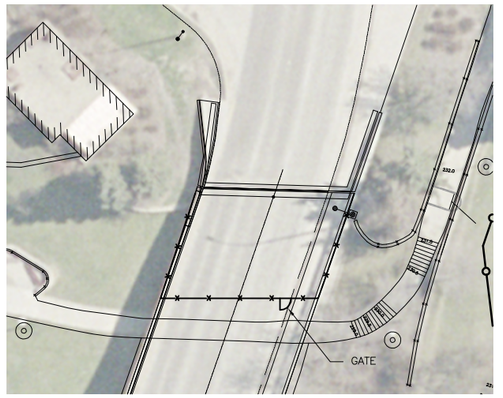

EAST RAMP

N.T.S.

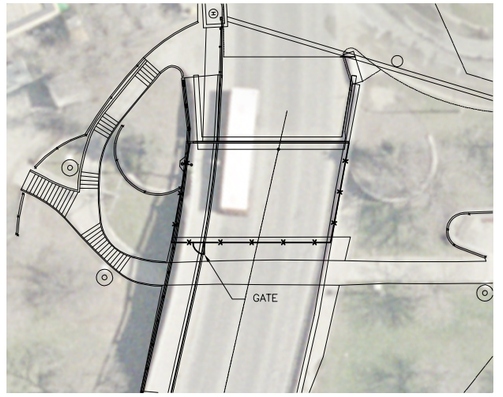

WEST RAMP

N.T.S.

NO.	REVISIONS	DATE	BY

B.M. ELEV.

DESIGNED BY	JGP
DRAWN BY	JGP
CHECKED BY	JSB
REVIEWED BY	JSB
HOR. SCALE	AS NOTED
VERTICAL	
DATE	AUGUST 2009

DILLON CONSULTING

RELEASED FOR CONSTRUCTION

DATE

ENGINEER'S SEAL

PROVINCE OF MANITOBA
ORIGINAL STAMPED BY
J.S. BETKE
SEPT. 4, 2009
Member 22412
REGISTERED PROFESSIONAL ENGINEER

ENGINEER'S SEAL

CONSULTANT PROJECT NO.
05–5069–4000

Winnipeg

THE CITY OF WINNIPEG
PUBLIC WORKS DEPARTMENT

MARYLAND TWIN BRIDGES REHABILITATION PROJECT
MAJOR REPAIRS TO NORTH END PEDESTRIAN RAMPS AND STAIRS

CITY DRAWING NUMBER B108–09–04

SHEET 05 OF 09

ORNAMENTAL FENCE LAYOUT
SHEET 1 OF 2

BID OPPORTUNITY
630–2009