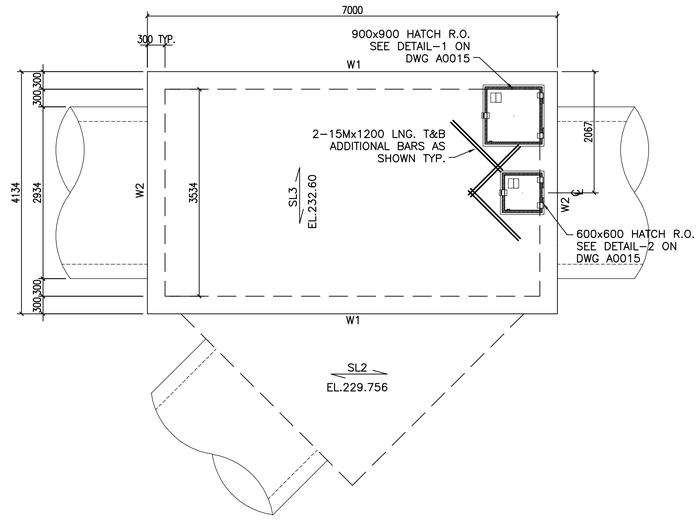

1 S0008 TOP SLAB CHAMBER #6
1:50

DESIGN LOADS:

LIVE = 4.8 kPa

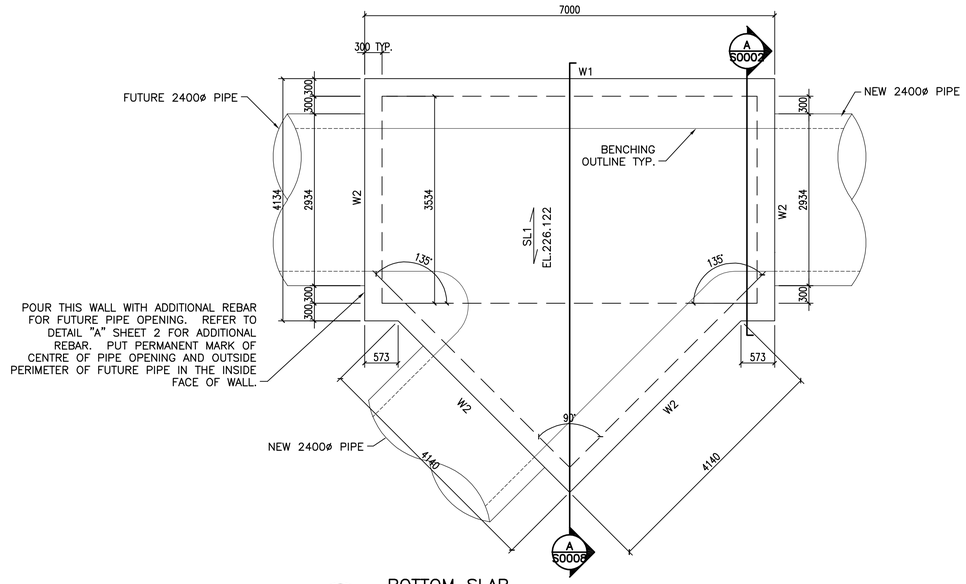

2 S0008 BOTTOM SLAB CHAMBER #6
1:50

DRAWING NOTES:
1. SEE CITY DRAWING NUMBER 1–0102A–S0001–001 FOR GENERAL NOTES.
2. SEE CITY DRAWING NUMBER 1–0102A–S0001–001 FOR WALL, SLAB AND BEAM SCHEDULE.
3. SEE CITY DRAWING NUMBER 1–0102A–S0002–001 FOR CONCRETE SECTIONS & TYPICAL DETAILS.

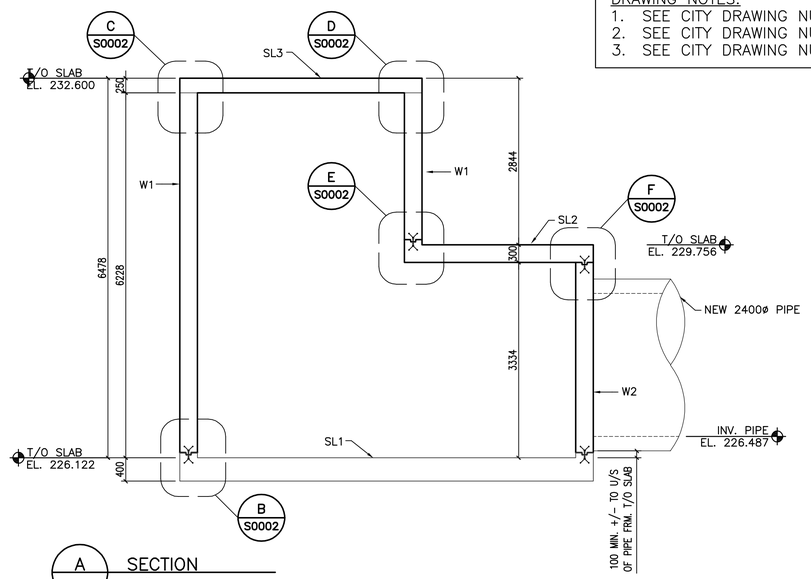

A S0008 SECTION
1:50

B3R066 – N. side Frobisher Rd., 0.25km W. of St. Mary's Rd., Tbl. on top of 0.05m dia. x 1.2m iron pipe (near conc. gate chamber), 7.1m Nly. of N. side & 9.8m Wly. of W. side of conc. gate chamber 0.25km W. of St. Mary's Rd.

LOCATION APPROVED
UNDERGROUND STRUCTURES

SUPV. U/G STRUCTURES COMMITTEE — DATE

NOTE:
LOCATION OF UNDERGROUND STRUCTURES AS SHOWN ARE BASED ON THE BEST INFORMATION AVAILABLE BUT NO GUARANTEE IS GIVEN THAT ALL EXISTING UTILITIES ARE SHOWN OR THAT THE GIVEN LOCATIONS ARE EXACT. CONFIRMATION OF EXISTENCE AND EXACT LOCATION OF ALL SERVICES MUST BE OBTAINED FROM THE INDIVIDUAL UTILITIES BEFORE PROCEEDING WITH CONSTRUCTION.

B.M. 81–007
ELEV. 230.438

NO.	REVISIONS	DATE	BY
A	ISSUED FOR TENDER	09.10.13	

APEGM
Certificate of Authorization
Stantec Consulting Ltd.
No. 1301 Expiry: April 30, 2010

Stantec Consulting Ltd.
905 Waverley Street, Winnipeg, Manitoba
Tel 204–489–5900 Fax 204–453–9012

DESIGNED BY	M.H.	CHECKED BY	T.D.
DRAWN BY	M.F.	APPROVED BY	C.M.
HOR. SCALE: AS NOTED VERTICAL:		RELEASED FOR CONSTRUCTION:	
DATE 09–09–21		DATE	

ENGINEER'S SEAL

ORIGINALLY SEALED BY:
MOHAMMAD HOQUE
OCT. 13, 2009

THE CITY OF WINNIPEG
WATER AND WASTE DEPARTMENT

SOUTH END WATER POLLUTION CONTROL CENTRE
INSTALLATION OF OUTFALL PIPE
EFFLUENT SAMPLING FACILITY AND ASSOCIATED WORKS
CHAMBER NO.6
PLAN & SECTION

BID OPPORTUNITY NO.	CITY DRAWING NUMBER	SHEET	OF
709–2009	1–0102A–S0008–001	1	1

METRIC
WHOLE NUMBERS INDICATE MILLIMETRES
DECIMALIZED NUMBERS INDICATE METRES

U:\111208858\384_Drawing\Sheet Files\03_Structural\08858_cmbr_s106.dwg
2009–10–13 11:00AM By: mdleming