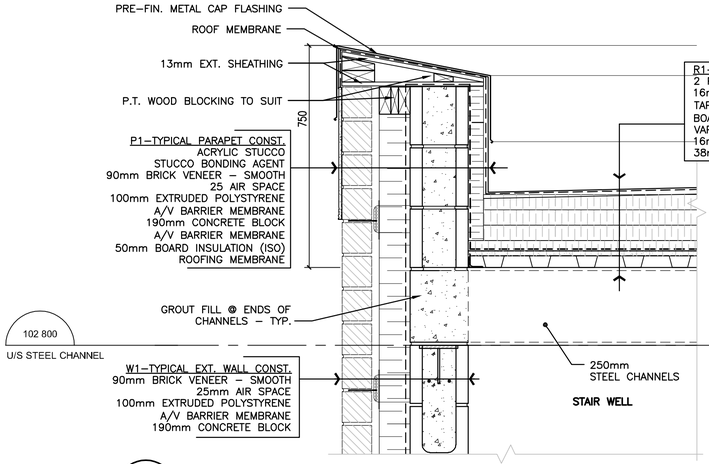

1 B0003 WALL SECTION DETAIL 1:10

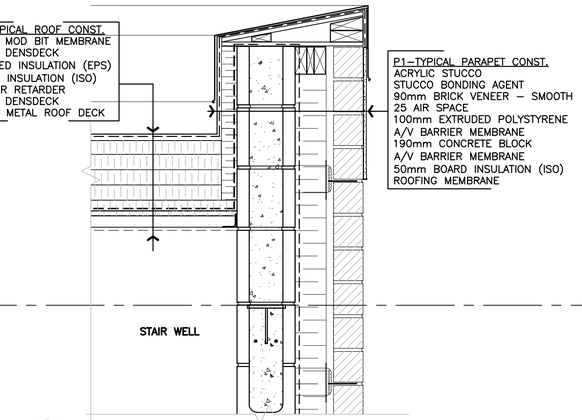

2 B0003 WALL SECTION DETAIL 1:10

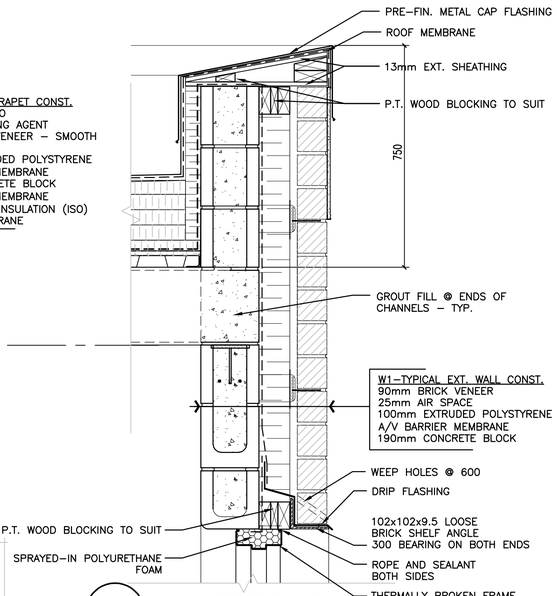

3 B0003 WALL SECTION DETAIL 1:10

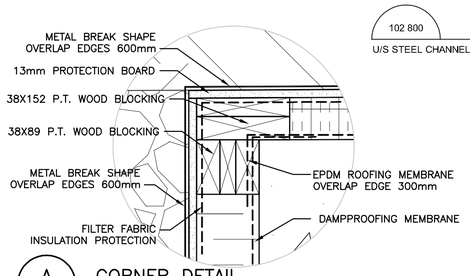

A B0003 CORNER DETAIL 1:5

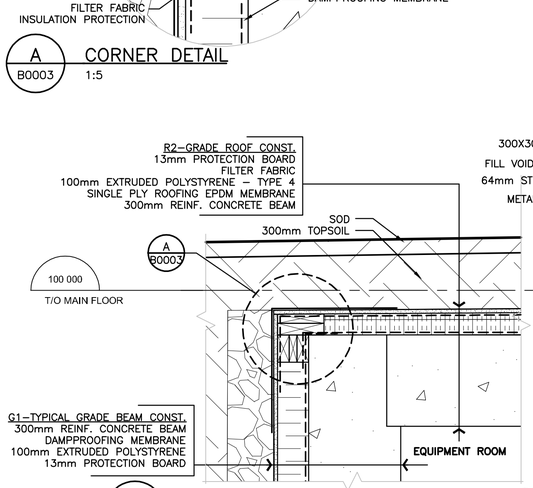

4 B0003 WALL SECTION DETAIL 1:10

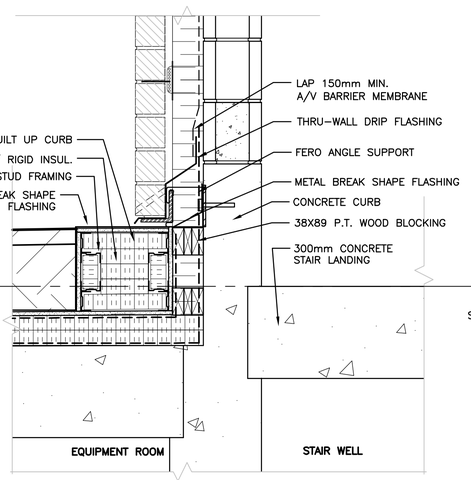

5 B0003 WALL SECTION DETAIL 1:10

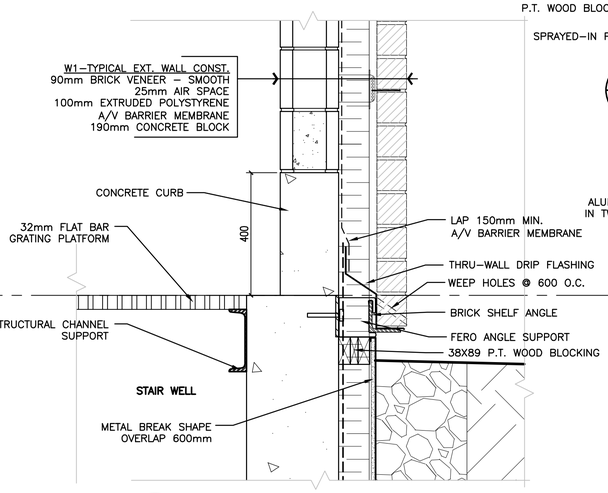

6 B0003 WALL SECTION DETAIL 1:10

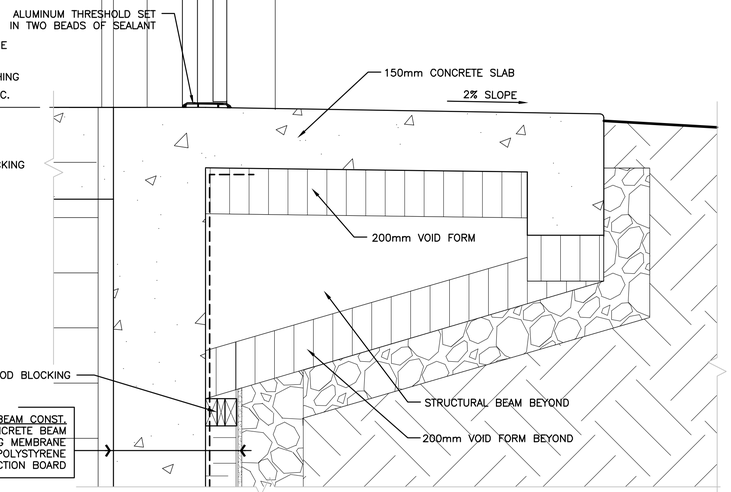

7 B0003 WALL SECTION DETAIL 1:10

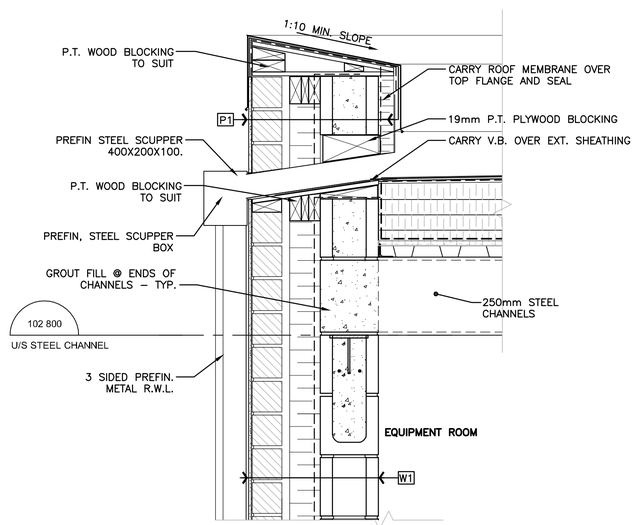

8 B0003 SCUPPER DETAIL 1:10

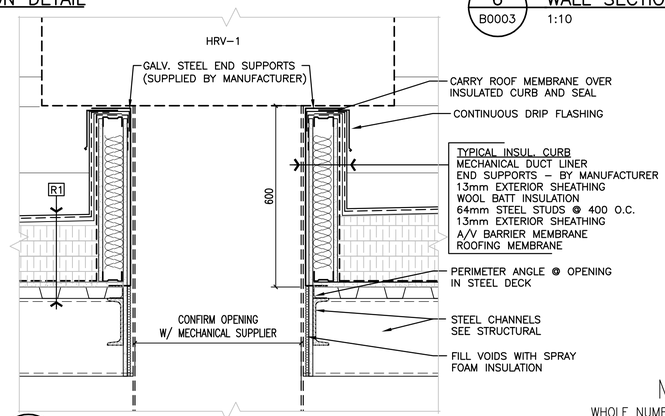

9 B0003 ROOF CURB DETAIL 1:10

METRIC
WHOLE NUMBERS INDICATE MILLIMETRES
DECIMALIZED NUMBERS INDICATE METRES

APEGM
Certificate of Authorization
Stantec Consulting Ltd.
No. 1301 Date:_____

LOCATION APPROVED
UNDERGROUND STRUCTURES
SUPV. U/G STRUCTURES COMMITTEE — DATE

NOTE:
LOCATION OF UNDERGROUND STRUCTURES AS SHOWN ARE BASED ON THE BEST INFORMATION AVAILABLE BUT NO GUARANTEE IS GIVEN THAT ALL EXISTING UTILITIES ARE SHOWN OR THAT THE GIVEN LOCATIONS ARE EXACT. CONFIRMATION OF EXISTENCE AND EXACT LOCATION OF ALL SERVICES MUST BE OBTAINED FROM THE INDIVIDUAL UTILITIES BEFORE PROCEEDING WITH CONSTRUCTION.

B.M.
ELEV.

NO.	REVISIONS	DATE	BY
A	ISSUED FOR TENDER	10.02.16	WO

Stantec Consulting Ltd.
905 Waverley Street, Winnipeg, Manitoba
Tel 204–489–5900 Fax 204–453–9012

DESIGNED BY	W.O.	CHECKED BY	B.C.
DRAWN BY	W.O.	APPROVED BY	M.H.
HOR. SCALE: AS NOTED VERTICAL:		RELEASED FOR CONSTRUCTION:	
DATE 09.09.21		DATE	

ENGINEER'S SEAL

Winnipeg

THE CITY OF WINNIPEG
WATER AND WASTE DEPARTMENT

NORTH END WATER POLLUTION CONTROL CENTRE
HAULED WASTEWATER RECEIVING FACILITIES
HAULED WASTEWATER BUILDING
WALLS SECTIONS AND MISC. DETAILS

BID OPPORTUNITY NO.	CITY DRAWING NUMBER	SHEET	OF
822–2009	1–0101A–B0003–001	1	1

V:\1112\active\111211930\drawing\404_working\sheet_files\architecture\Vipub_waste_n_A_11930a–103.dwg [0003]
2010–02–17 08:14AM By_wstorn