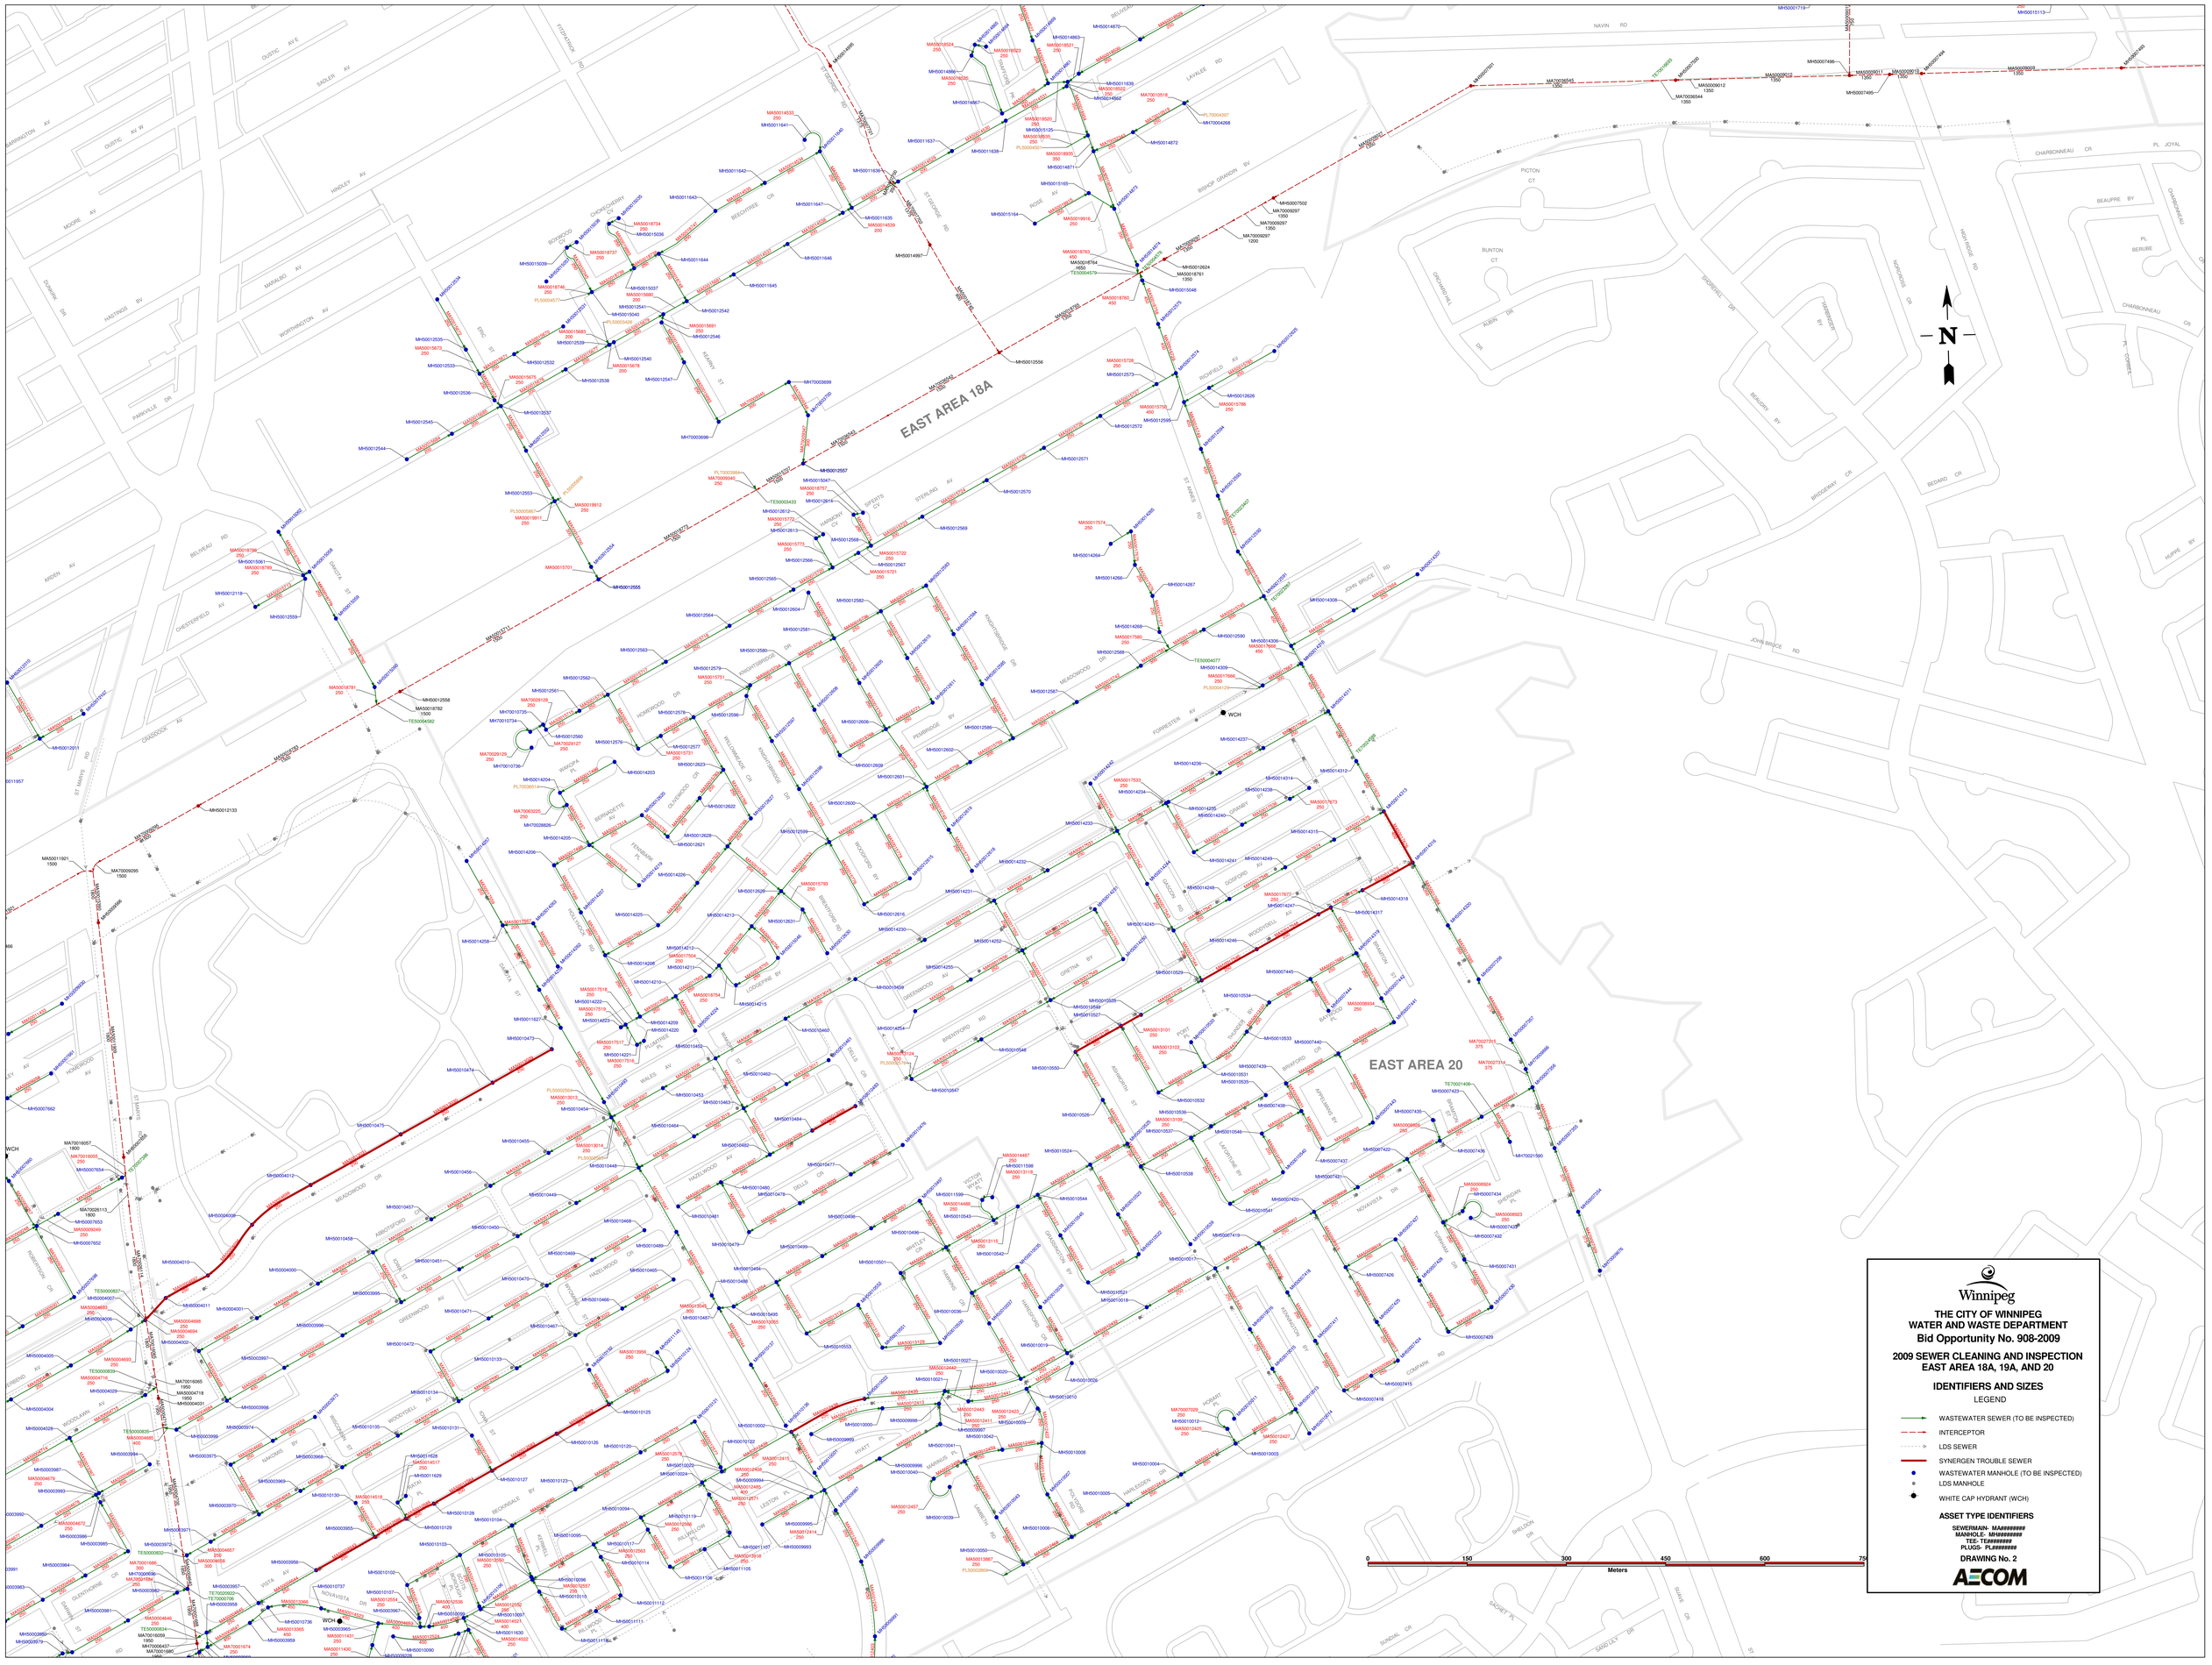
EAST AREA 18A
EAST AREA 20
N
Winnipeg
THE CITY OF WINNIPEG
WATER AND WASTE DEPARTMENT
Bid Opportunity No. 908-2009
2009 SEWER CLEANING AND INSPECTION
EAST AREA 18A, 19A, AND 20
IDENTIFIERS AND SIZES
LEGEND
WASTEWATER SEWER (TO BE INSPECTED)
INTERCEPTOR
LDS SEWER
SYNERGEN TROUBLE SEWER
WASTEWATER MANHOLE (TO BE INSPECTED)
LDS MANHOLE
WHITE CAP HYDRANT (WCH)
ASSET TYPE IDENTIFIERS
SEWERMAIN- MA########
MANHOLE- MH########
TEE- TE########
PLUG- PL########
DRAWING No. 2
AECOM
0
150
300
450
600
Meters