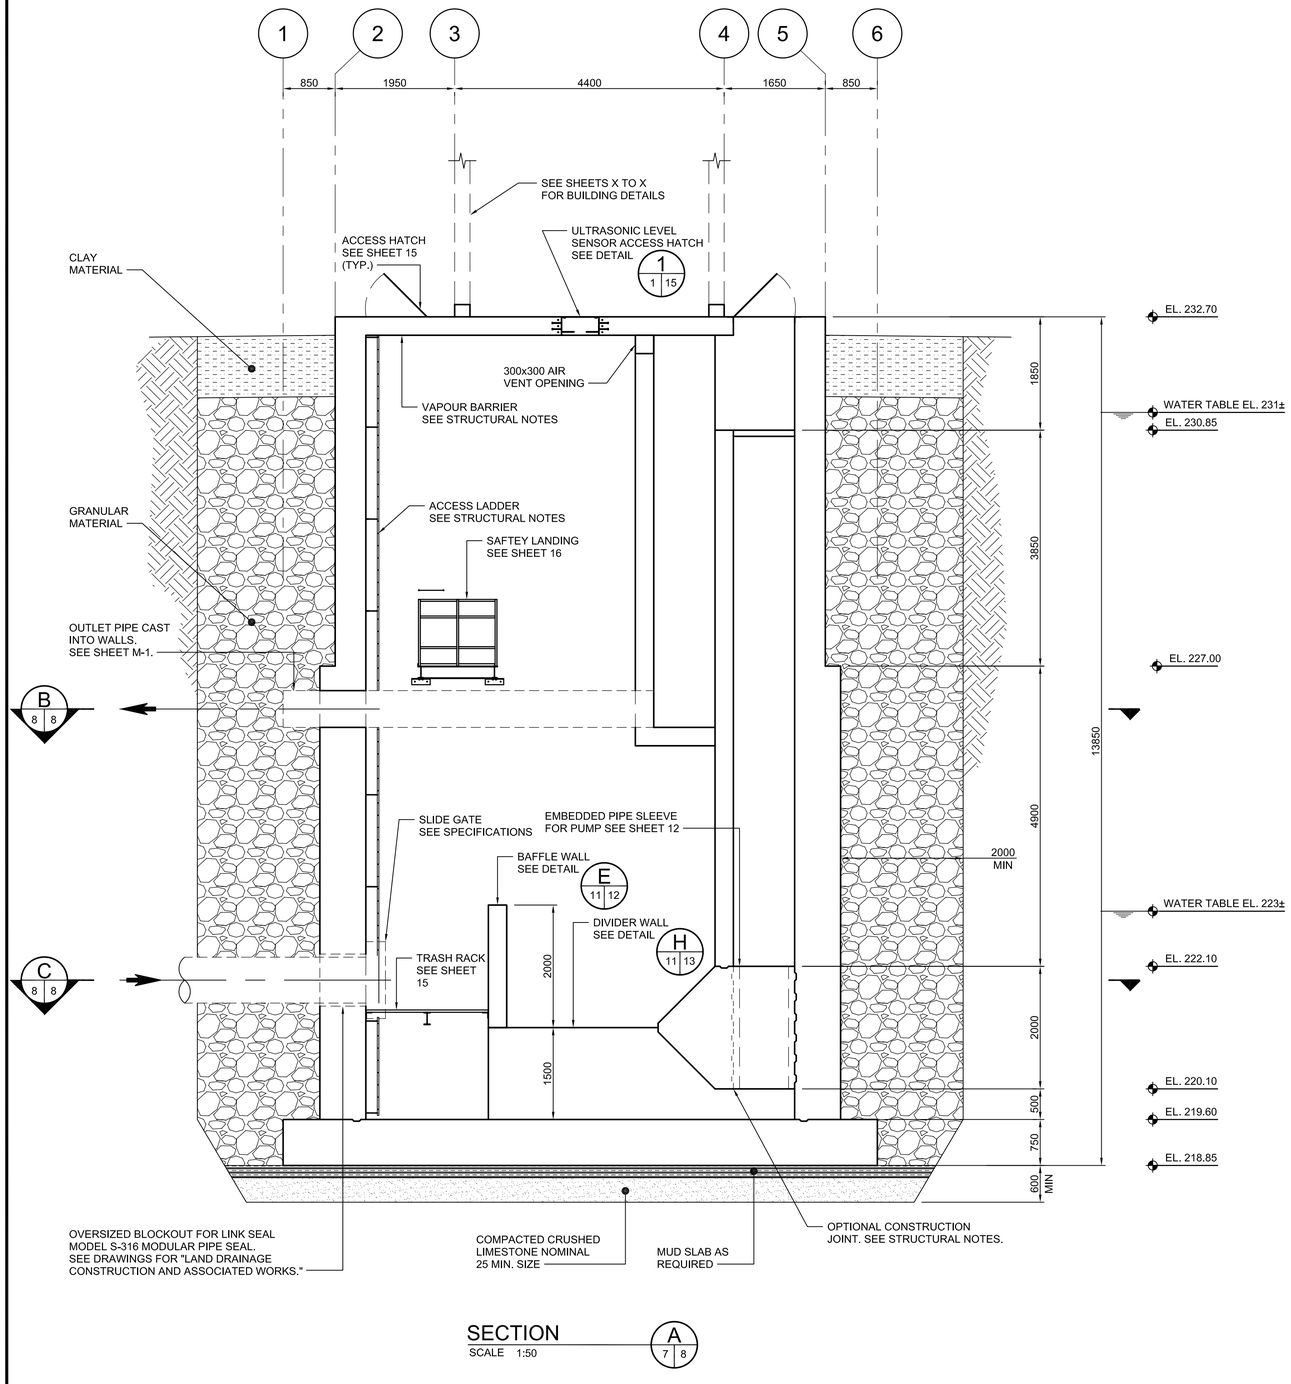

SECTION
SCALE 1:50
A
7 8

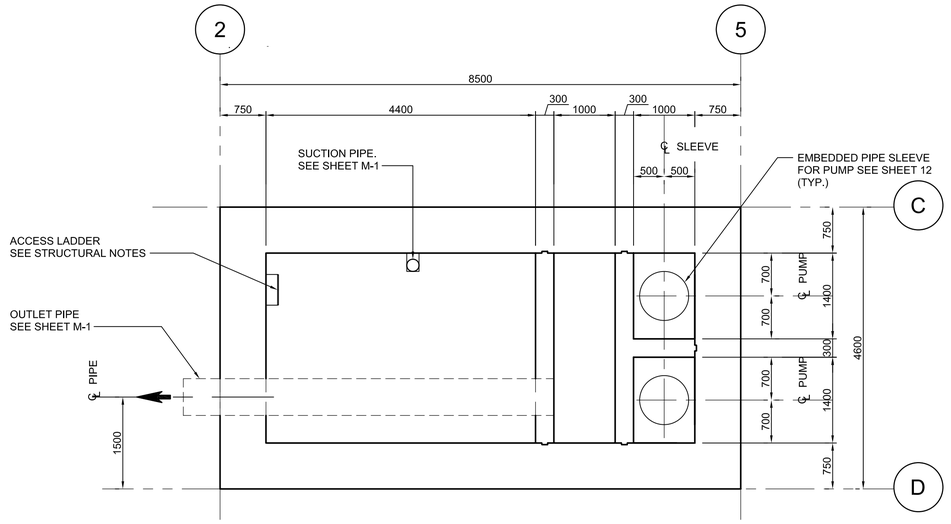

SECTION
SCALE 1:50
B
8 8

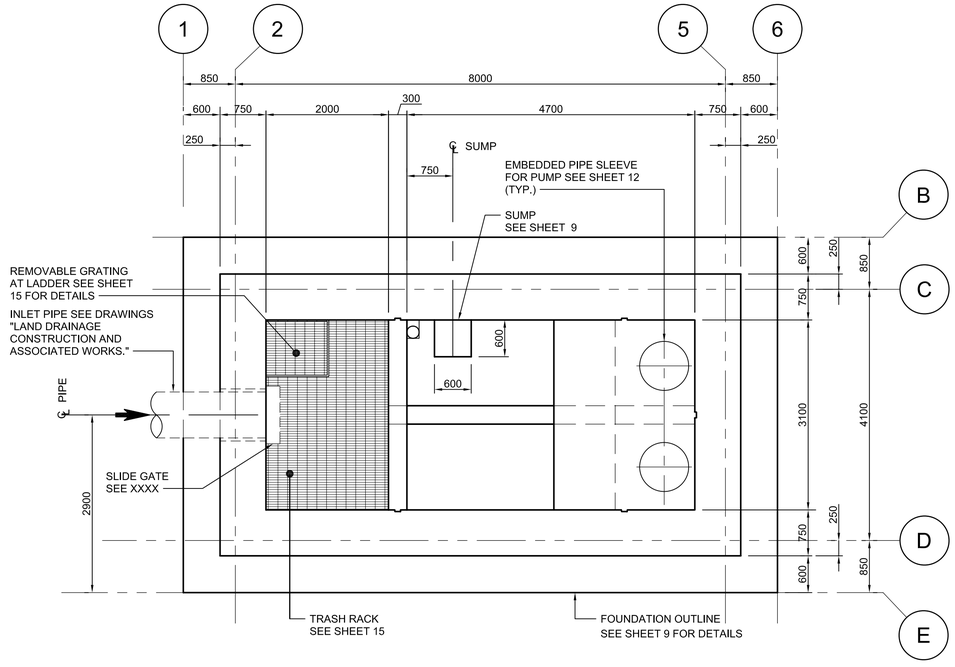

SECTION
SCALE 1:50
C
8 8

APEGM
Certificate of Authorization
Dillon Consulting Limited (MB)
No. 1789 **Date:** 25/03/09

LOCATION APPROVED
UNDERGROUND STRUCTURES
ORIGINAL SIGNED BY DERRICK SAEDEL 25/03/09
SUPV. U/G STRUCTURES COMMITTEE DATE

NOTE:
LOCATION OF UNDERGROUND STRUCTURES AS SHOWN ARE BASED ON THE BEST INFORMATION AVAILABLE, BUT NO GUARANTEE IS GIVEN THAT ALL EXISTING UTILITIES ARE SHOWN OR THAT THE GIVEN LOCATIONS ARE EXACT. CONFIRMATION OF EXISTENCE AND EXACT LOCATION OF ALL SERVICES MUST BE OBTAINED FROM THE INDIVIDUAL UTILITIES BEFORE PROCEEDING WITH CONSTRUCTION.

NO.	REVISIONS	DATE	BY
0	ISSUED FOR TENDER	25/03/09	RCB

B.M. ELEV.

DESIGNED BY KGW
DRAWN BY RCB
CHECKED BY ORIGINAL SIGNED BY JAMES SKEET
APPROVED BY ORIGINAL SIGNED BY NORM ULYATT
HOR. SCALE AS SHOWN
VERTICAL AS SHOWN
DATE 01-01-09

DILLON CONSULTING

RELEASED FOR CONSTRUCTION
ORIGINAL SIGNED BY RANDY FINGAS
DATE 25/03/09

ENGINEER'S SEAL
PROVINCE OF MANITOBA
J.A. SKEET
Member
25025
REGISTERED PROFESSIONAL ENGINEER

CONSULTANT PROJECT NO.
088813

Winnipeg
THE CITY OF WINNIPEG
TRANSIT DEPARTMENT

SOUTHWEST RAPID TRANSIT CORRIDOR - STAGE 1
LAND DRAINAGE PUMPING STATION & ASSOCIATED WORKS

CITY DRAWING NUMBER LD-5307
SHEET 8 OF 25

STRUCTURAL SECTIONS

C2-B2101-T

G:\cad\088813\Contract\Contract 2\Current\C2-B2101-T.dwg