PLANT KEY (REFER TO PLANT LIST ON C3-L-5006)

KEY	COMMON NAME/BOTANICAL NAME
DECIDUOUS TREES	
A	MANCHURIAN ASH/FRAXINUS MANDSHURICA 'MANCANA'
B	GLENLEVEN LINDEN / TILIA CORDATA 'GLENLEVEN'
C	AMERICAN ELM / ULMUS AMERICANA
ORNAMENTAL DECIDUOUS TREES	
D	AMUR MAPLE / ACER GINNALA
E	SPRING SNOW CRABAPPLE / MALUS X 'SPRING SNOW'
CONIFEROUS TREES	
F	WHITE SPRUCE/PICEA GLAUCA
G	COLORADO SPRUCE/PICEA PUNGENS
DECIDUOUS SHRUBS	
H	ARONIA MELANOCARPA / CHOKEBERRY
J	PYGMY CARAGANA / CARAGANA PYGMAEA
K	WOOD'S ROSE / ROSA WOODSII
L	THREE-LOBED SPIREA / SPIRAEA TILOBATA
M	NANNYBERRY / VIBURNUM LENTAGO
PERENNIALS AND VINES	
N	DAYLILY MIXED SPECIES/ HEMEROCALIS SP
P	CHEQUERS LAMIUM / LAMIUM MACULATUM 'CHEQUERS'
Q	NATIVE GRAPE / VITUS RIPARIA
R	BITTERSWEET / CELASTRUS SCANDENS

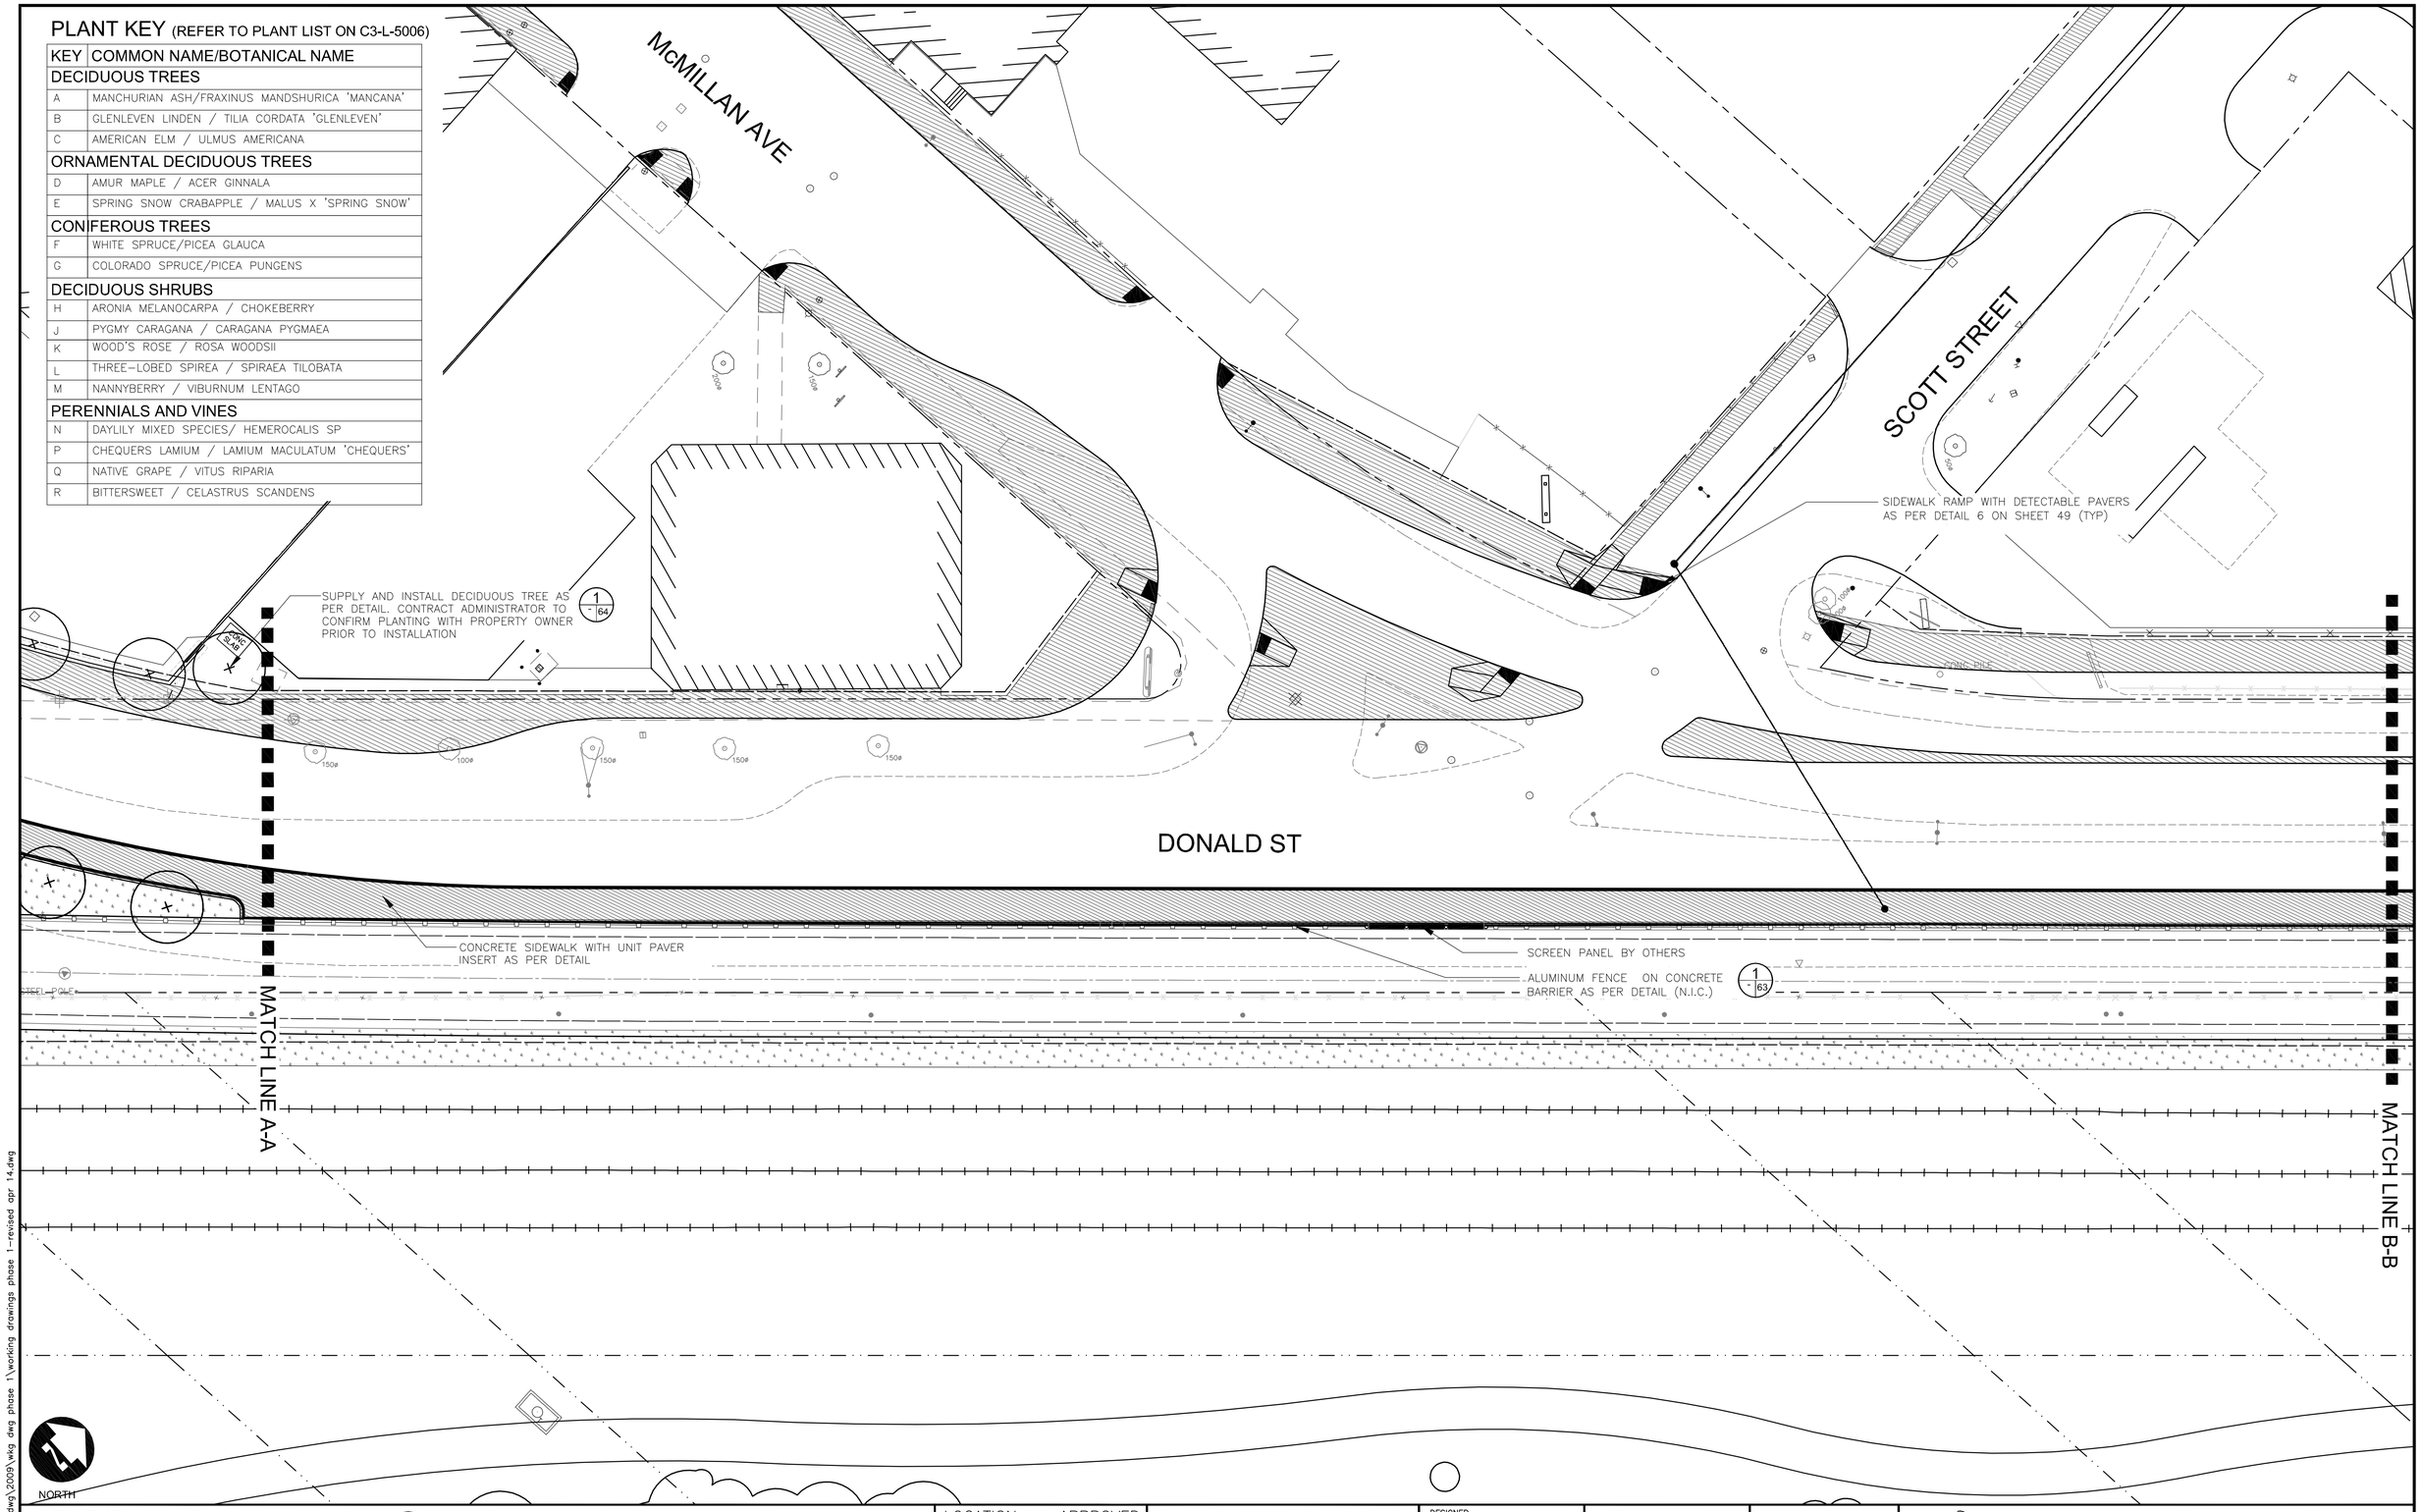

LEGEND

- SOD
- NATIVE GRASSES
- MULCH BED
- CONCRETE SIDEWALK
- DETECTABLE PAVING IN SIDEWALK RAMP
- EXISTING TREES TO REMAIN
- PROPOSED DECIDUOUS TREE
- PROPOSED ORNAMENTAL DECIDUOUS TREE
- PROPOSED CONIFEROUS TREE
- PROPOSED SHRUBS
- PLANT KEY
- 1 / A — QUANTITY / PLANT KEY

LOCATION UNDERGROUND STRUCTURES — APPROVED

SUPV. U/G STRUCTURES COMMITTEE — DATE

NOTE:
LOCATION OF UNDERGROUND STRUCTURES AS SHOWN ARE BASED ON THE BEST INFORMATION AVAILABLE, BUT NO GUARANTEE IS GIVEN THAT ALL EXISTING UTILITIES ARE SHOWN OR THAT THE GIVEN LOCATIONS ARE EXACT. CONFIRMATION OF EXISTENCE AND EXACT LOCATION OF ALL SERVICES MUST BE OBTAINED FROM THE INDIVIDUAL UTILITIES BEFORE PROCEEDING WITH CONSTRUCTION.

B.M. BM
ELEV. ELEV

NO.	REVISIONS	DATE	BY
1	ISSUED FOR TENDER	04/29/09	JW

DESIGNED BY	SR/JW
DRAWN BY	JW/OV
CHECKED BY	JW/SR
APPROVED BY	-
HOR. SCALE	1:250
VERTICAL	
DATE	2009-04-14

McGOWAN·RUSSELL
DILLON CONSULTING

RELEASED FOR CONSTRUCTION
ORIGINAL SIGNED BY RANDY FINGAS
APRIL 29/09
DATE

LANDSCAPE ARCHITECT'S SEAL
the manitoba association of landscape architects
JACQUELINE L. WILKIE
member no. 75

CONSULTANT PROJECT NO.
08-028

Winnipeg

THE CITY OF WINNIPEG
TRANSIT DEPARTMENT

SOUTHWEST RAPID TRANSIT CORRIDOR - STAGE 1
TRANSITWAY CONSTRUCTION, DONALD/HARKNESS
RECONSTRUCTION & ASSOCIATED WORK

STREETSCAPE AND LANDSCAPE WORKS
DONALD STREET 1 OF 3

CITY DRAWING NUMBER: P-3299 - 56
SHEET 56 OF 64
CONSULTANT DRAWING NUMBER: C3-L-5001-T

X:\08-028 Southwestern BRT Corridor\dwg\2009\wkg dwg phase 1\working drawings phase 1-revised apr 14.dwg