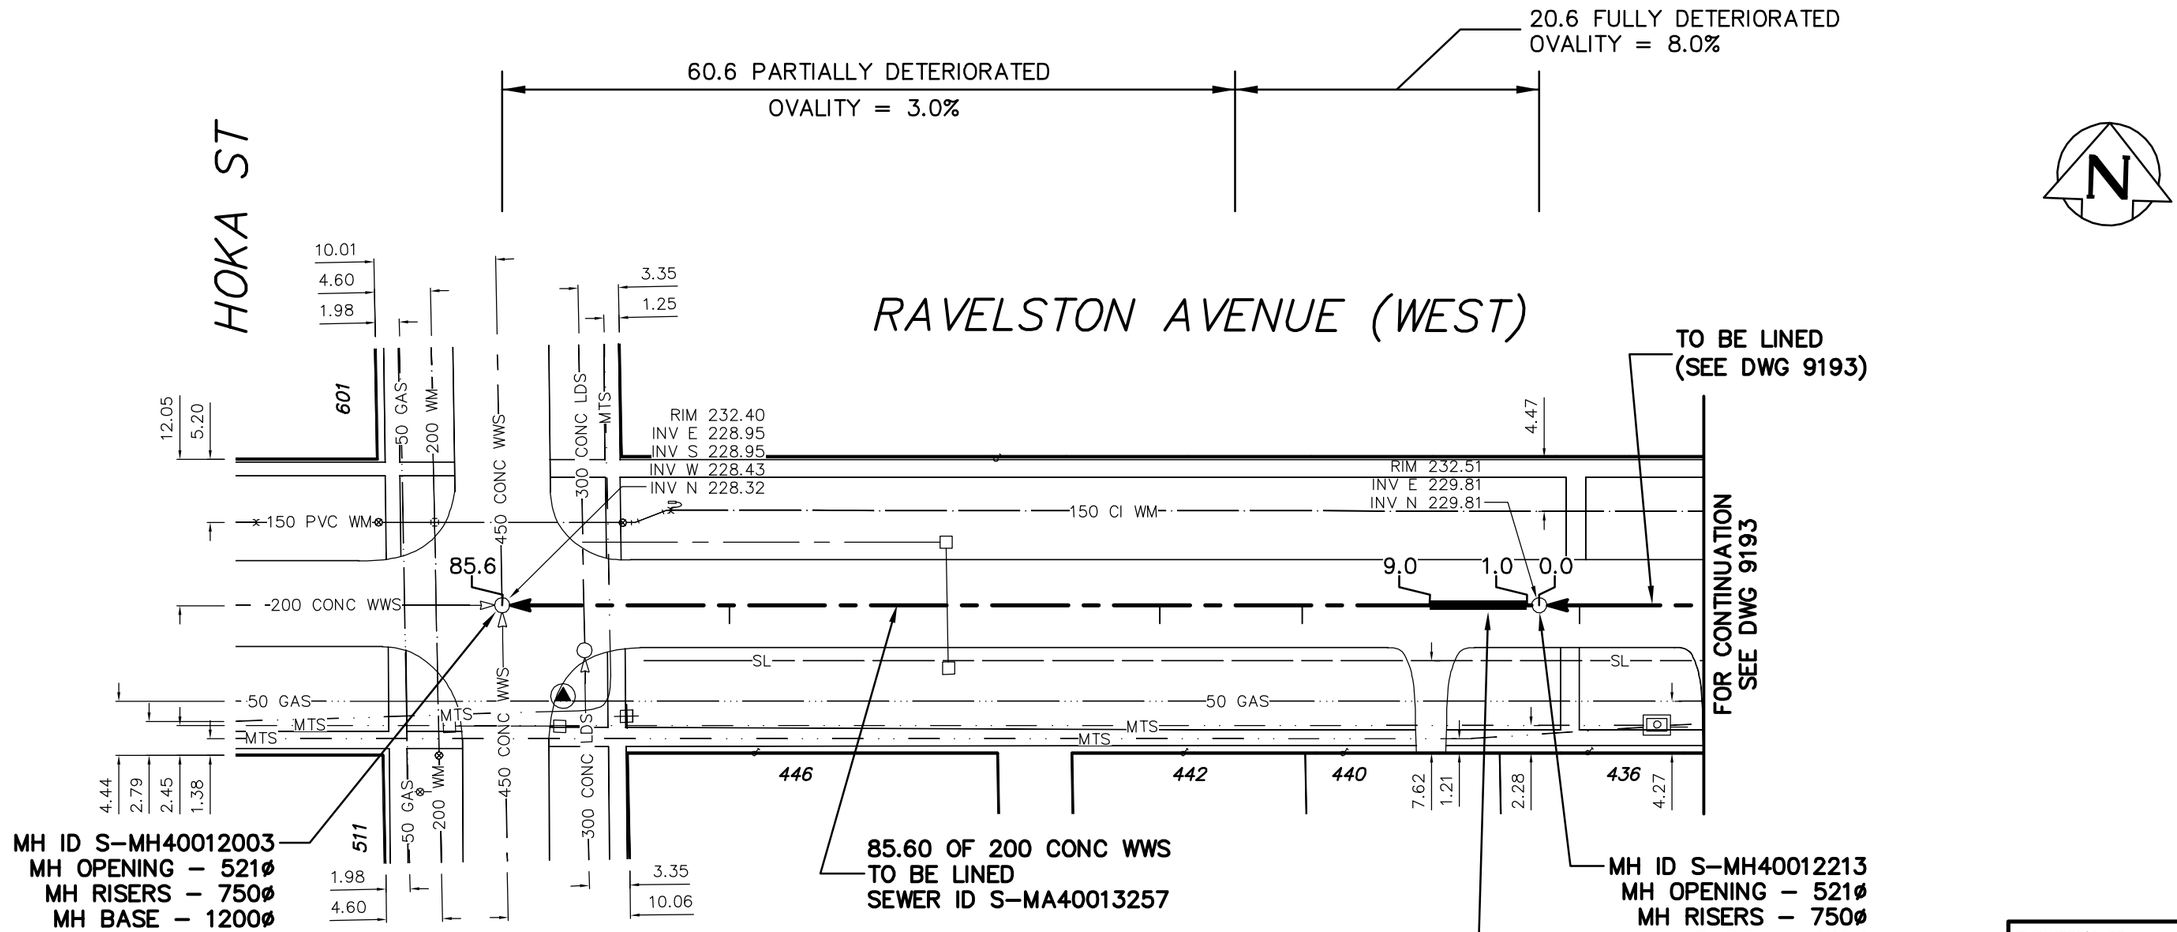

SEWER JUNCTION INFORMATION FROM SEWER VIDEO INSPECTION SEWER ID S-MA40013257				
DISTANCE FROM MH ID S-MH40012213				
19.5	W	150ø	SOUTH	JN
31.2	W	150ø	SOUTH	JN
66.6	W	150ø	SOUTH	CNI

LEGEND:

52.0 | MEASUREMENT TO REPAIR FROM REFERENCE MH SHOWN THUS... 0.0 ○

ENGINEER'S SEAL

ORIGINAL SIGNED BY S.R.J. COURNOYER 10/03/08

METRIC
WHOLE NUMBERS INDICATE MILLIMETRES
DECIMALIZED NUMBERS INDICATE METRES

BID OPPORTUNITY: 145-2010
FILENAME : 9194.dwg
PLOT DATE : 2010 03 09

B.M. ELEV.	FIELD BOOK #:		
POSTED TO LBIS			
NO.	REVISIONS	DATE	BY

CITY OF WINNIPEG
WATER AND WASTE
ENGINEERING DIVISION

DESIGNED BY	SC	CHECKED BY	SC
DRAWN BY	CJH	APPROVED BY	KZ
HOR. SCALE	1:500	RELEASED FOR CONSTRUCTION	
VERTICAL			
DATE	2010 03 08	DATE	

Winnipeg
THE CITY OF WINNIPEG
WATER AND WASTE DEPARTMENT

2010 SEWER RENEWALS
BY CIPP LININGS, CONTRACT 19
RAVELSTON AVENUE (WEST)
1ST MH E OF HOKA STREET TO MH AT HOKA STREET

SHEET 19 OF 33
CITY DRAWING NUMBER
9194