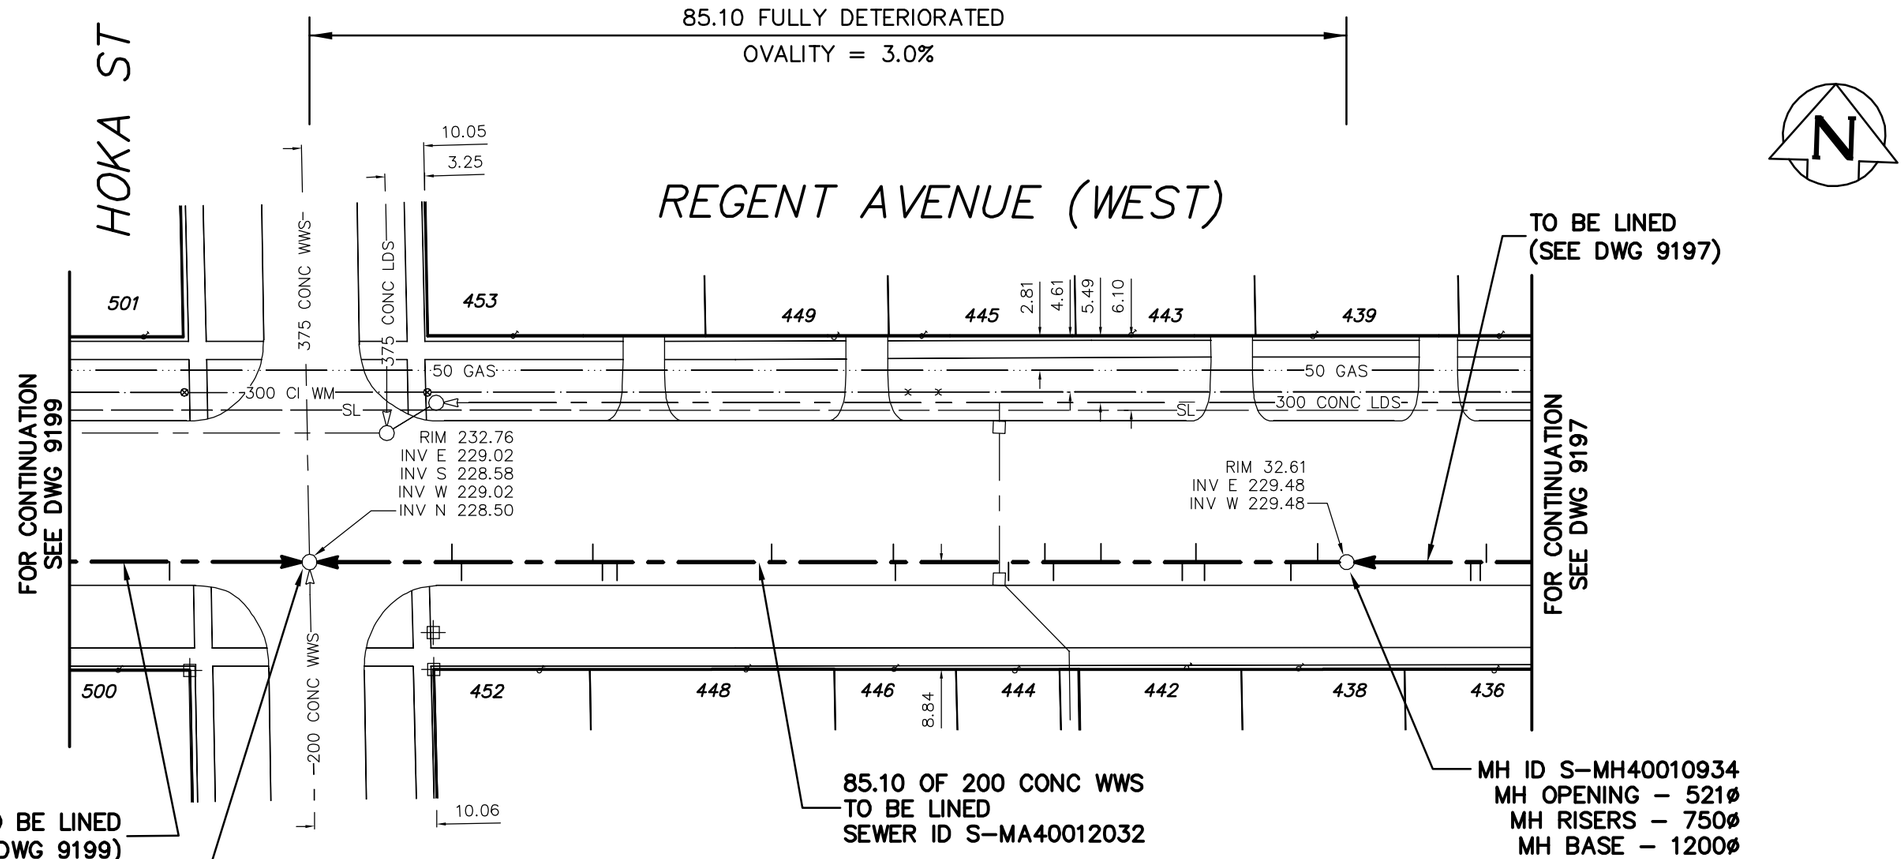

SEWER JUNCTION INFORMATION
FROM SEWER VIDEO INSPECTION
SEWER ID S-MA40012032

DISTANCE FROM MH ID S-MH40010934

2.4	W	150ø	NORTH	JN
4.6	W	150ø	SOUTH	CX
11.7	W	150ø	SOUTH	JN
12.4	W	150ø	NORTH	JN
13.5	W	150ø	SOUTH	CX
20.2	W	150ø	NORTH	CNI
24.1	W	150ø	SOUTH	JN
24.8	W	150ø	NORTH	JN
27.8	W	150ø	SOUTH	CNI
37.1	W	150ø	SOUTH	CN
37.3	W	150ø	NORTH	JN
47.3	W	150ø	NORTH	CNI
60.0	W	150ø	SOUTH	CN
61.2	W	150ø	SOUTH	JN
62.0	W	150ø	NORTH	JN
72.8	W	150ø	SOUTH	JN
73.6	W	150ø	NORTH	JN

LEGEND:

52.0 | MEASUREMENT TO REPAIR FROM REFERENCE MH SHOWN THUS... 0.0 ○

ENGINEER'S SEAL

ORIGINAL
SIGNED BY
S.R.J.
COURNOYER
10/03/08

METRIC
WHOLE NUMBERS INDICATE MILLIMETRES
DECIMALIZED NUMBERS INDICATE METRES

BID OPPORTUNITY: 145-2010
FILENAME : 9198.dwg
PLOT DATE : 2010 03 09

B.M. ELEV. | FIELD BOOK #:

POSTED TO LBIS

NO.	REVISIONS	DATE	BY

CITY OF WINNIPEG
WATER AND WASTE
ENGINEERING DIVISION

DESIGNED BY	SC	CHECKED BY	SC
DRAWN BY	CJH	APPROVED BY	KZ
HOR. SCALE	1:500	RELEASED FOR CONSTRUCTION	
VERTICAL			
DATE	2010 03 08	DATE	

Winnipeg
THE CITY OF WINNIPEG
WATER AND WASTE DEPARTMENT

2010 SEWER RENEWALS
BY CIPP LININGS, CONTRACT 19
REGENT AVENUE (WEST)
1ST MH E OF HOKA STREET TO
MH AT HOKA STREET

SHEET 22 OF 33

CITY DRAWING NUMBER
9198