

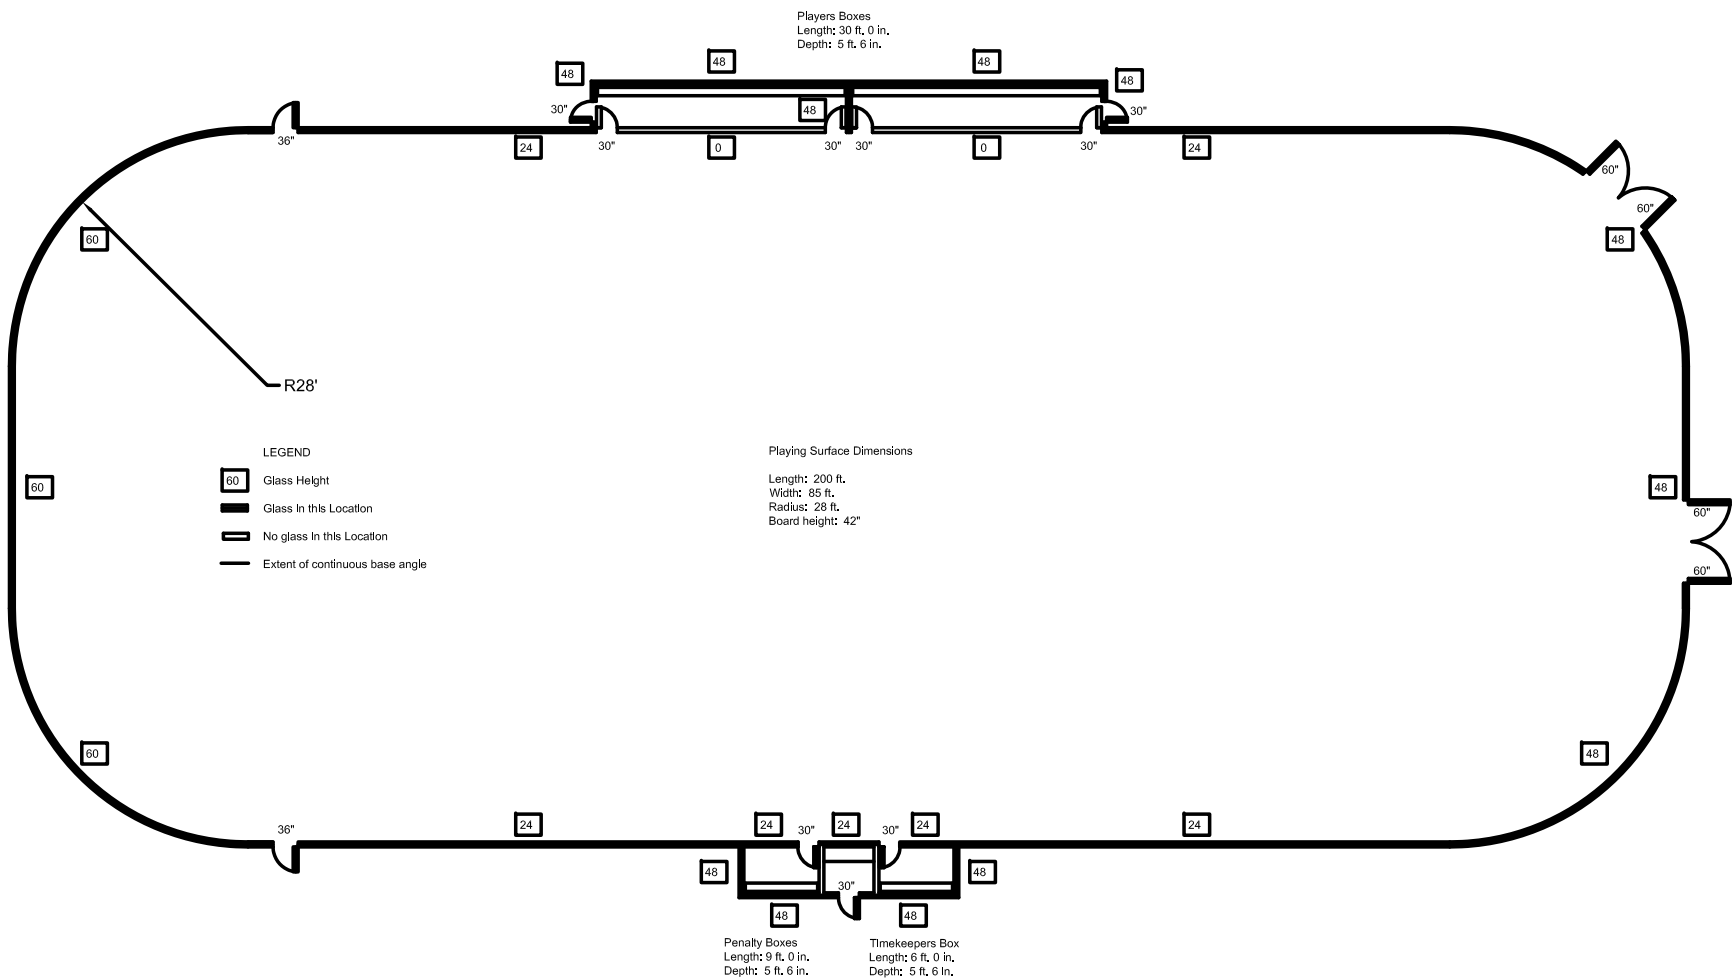


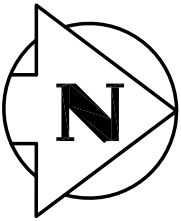

EXISTING RINK BOARD LAYOUT
SCALE: N.T.S.

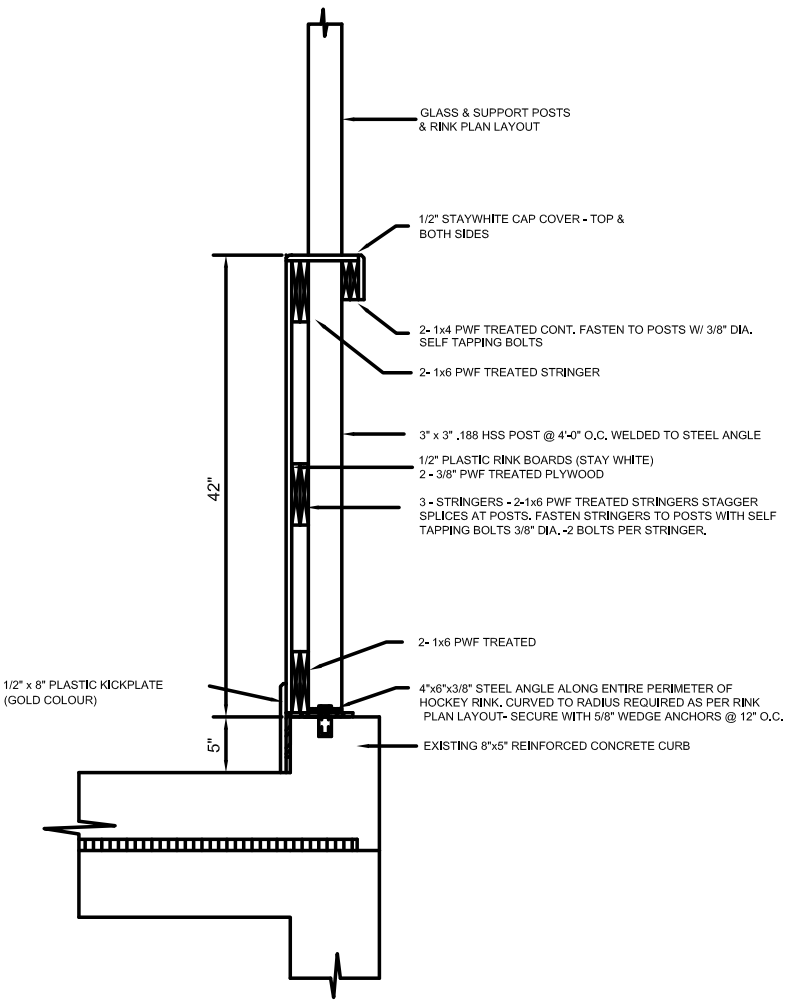

EXISTING RINK BOARD SECTION
SCALE: N.T.S.

Location:		A1a
TERRY SAWCHUK MEMORIAL ARENA 901 KIMBERLY STREET WINNIPEG, MANITOBA		
Date: April, 2009	Scale: NTS	
Drawn by: L.M.C.		
Drawing Title: EXISTING HOCKEY RINK LAYOUT/DETAIL		

Winnipeg
Embrace the spirit • Vivez l'esprit

THE CITY OF WINNIPEG
BUILDING SERVICES DIVISION
100 MAIN STREET
WINNIPEG, MANITOBA
R3C 1A4

PHONE: (204) 986-7266
FAX: (204) 986-7311