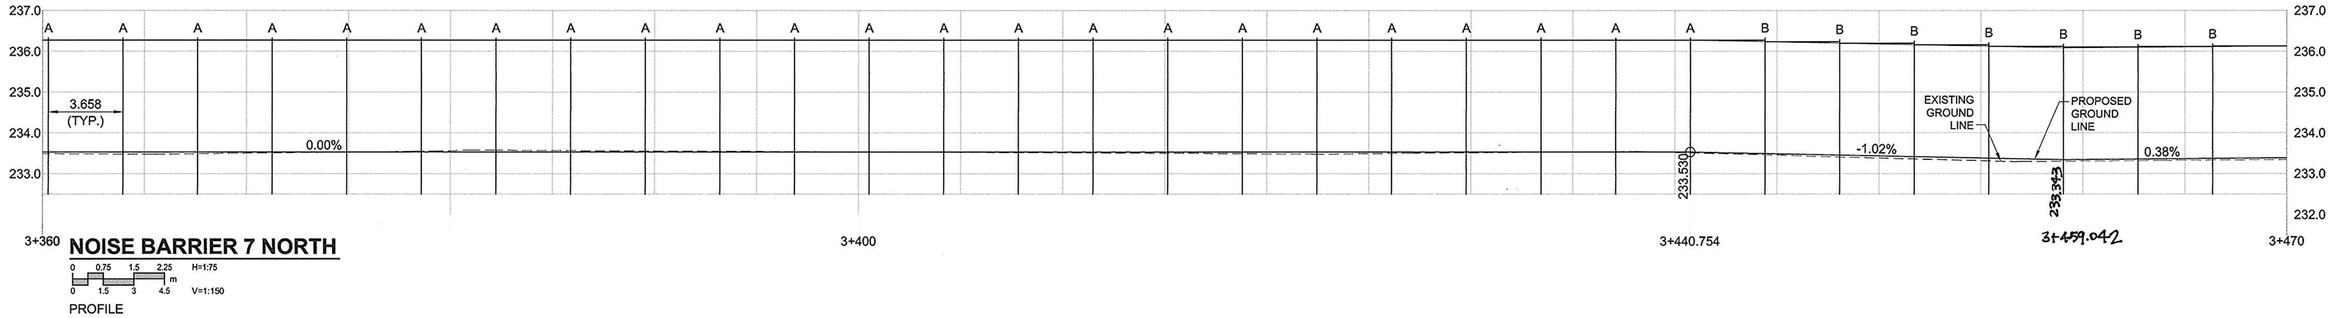

NOISE BARRIER 7 NORTH

0 0.75 1.5 2.25 m H=1:75
0 1.5 3 4.5 V=1:150

PROFILE

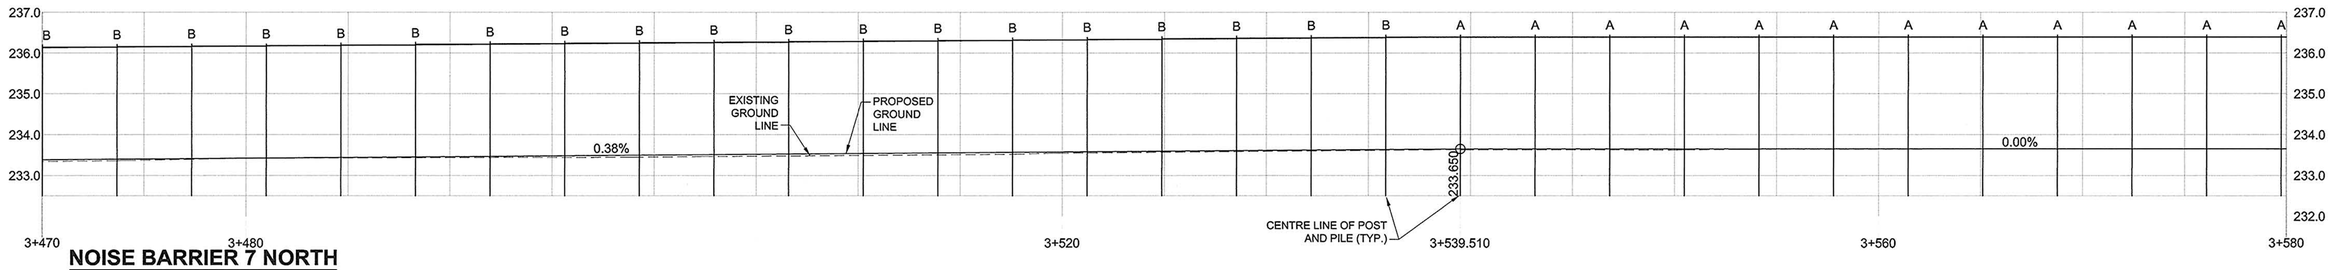

NOISE BARRIER 7 NORTH

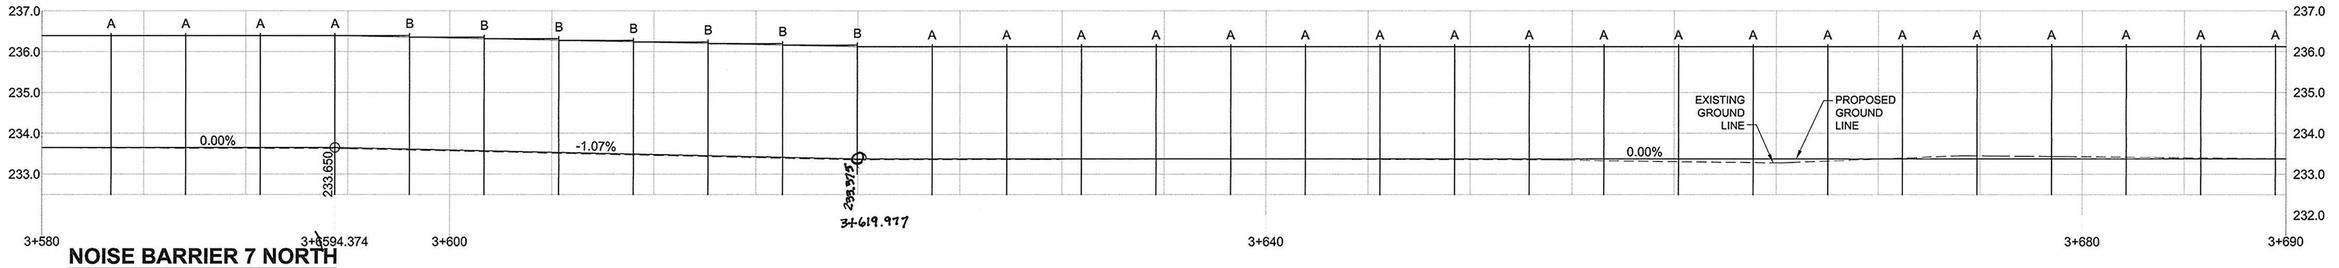

NOISE BARRIER 7 NORTH

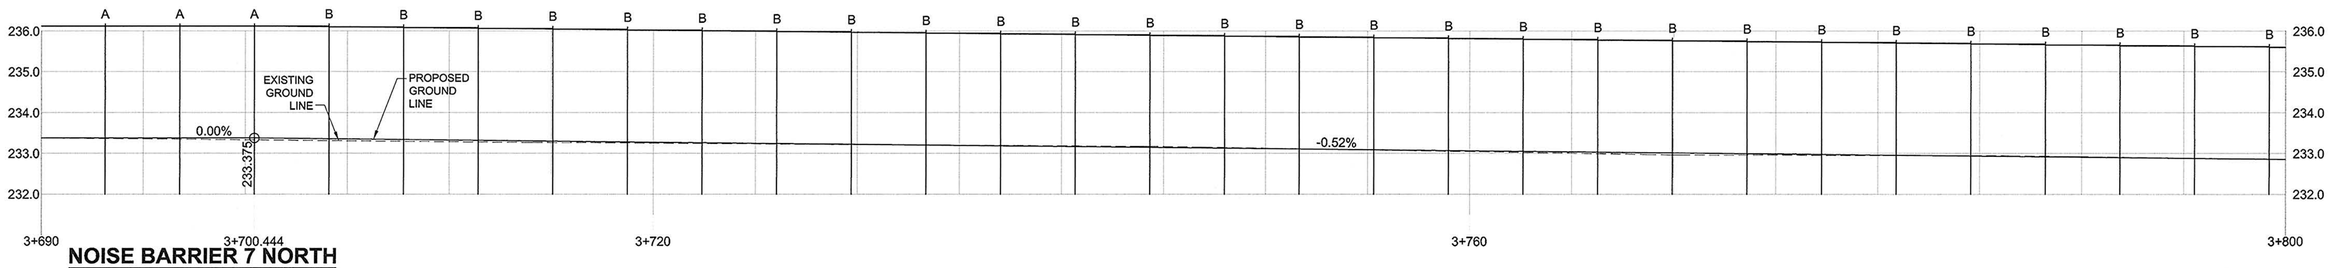

NOISE BARRIER 7 NORTH

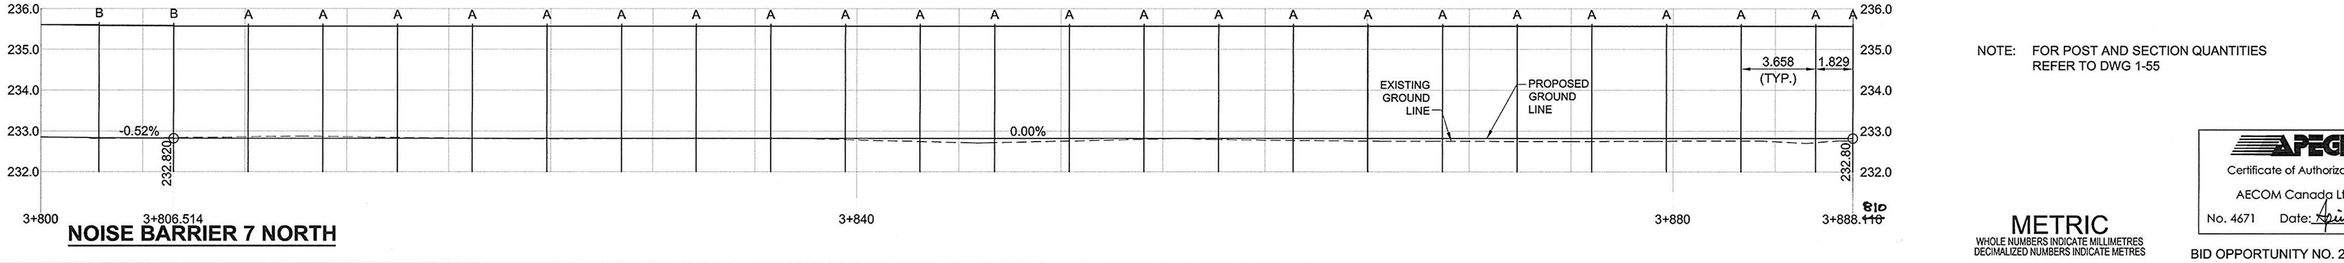

NOISE BARRIER 7 NORTH

NOTE: FOR POST AND SECTION QUANTITIES REFER TO DWG 1-55

METRIC
WHOLE NUMBERS INDICATE MILLIMETRES
DECIMALIZED NUMBERS INDICATE METRES

APEGM Certificate of Authorization
AECOM Canada Ltd.
No. 4671 Date: April 19/10

BID OPPORTUNITY NO. 232-2010

EXISTING	LEGEND - PLAN	NEW	EXISTING	LEGEND - PLAN	NEW	EXISTING	LEGEND - PLAN	NEW
	GAS		○	MANHOLE	●		CONCRETE PAVEMENT	
	MTS		□	CATCH BASIN / CATCH PIT	■		ASPHALT PAVEMENT	
	HYDRO		△	CURB INLET WITH BOX	▲		CONC. SIDEWALK/MEDIAN	
	CATV/FO		⊙	TREE			PAVING STONE	
	TRAFFIC SIGNALS/PIT		TH-12	TEST HOLE			GRAVEL	
	LAND DRAINAGE SEWER			PROPERTY LINE			RAMP CURB	
	SANITARY/COMBINED SEWER			SURVEY BAR			PLANING/REMOVAL	
	SSP/DCP			FENCE				
	WATERMAIN			BOC/EOPAVT				
	SUBDRAIN		33.000	ELEVATION	33.100			
	DITCH			TRAFFIC SIGN				

LOCATION APPROVED
UNDERGROUND STRUCTURES

SUPR. U/G STRUCTURES COMMITTEE DATE

NOTE:
LOCATION OF UNDERGROUND STRUCTURES AS SHOWN ARE BASED ON THE BEST INFORMATION AVAILABLE. BUT NO GUARANTEE IS GIVEN THAT ALL EXISTING UTILITIES ARE SHOWN OR THAT THE GIVEN LOCATIONS ARE EXACT. CONFIRMATION OF EXISTENCE AND EXACT LOCATION OF ALL SERVICES MUST BE OBTAINED FROM THE INDIVIDUAL UTILITIES BEFORE PROCEEDING WITH CONSTRUCTION.

BM 00-000
ELEV 200.000m

NO.	REVISIONS	YY/MM/DD	BY
0	ISSUED FOR CONSTRUCTION	10/04/21	LJV

This drawing has been prepared for the use of AECOM's client and may not be used, reproduced or relied upon by third parties, except as agreed by AECOM and its client, as required by law or for use by governmental reviewing agencies. AECOM accepts no responsibility, and denies any liability whatsoever, to any party that modifies this drawing without AECOM's express written consent. Do not scale this document. All measurements must be obtained from stated dimensions.

DESIGNED BY	WJ	CHECKED BY	DKH/
DRAWN BY	LJV	APPROVED BY	RPB
HOR. SCALE	1:500	RELEASED FOR CONSTRUCTION	
VERT. SCALE	NA	DATE	April 19, 2010
DATE	10/04/21		

PROFESSIONAL'S SEAL
PROVINCE OF MANITOBA
R. P. BRUCE
REGISTERED PROFESSIONAL ENGINEER
April 19/10

CONSULTANT DRAWING NO.
0265-411-00_04-L-1027_RX.dwg

Winnipeg

THE CITY OF WINNIPEG
PUBLIC WORKS DEPARTMENT
ENGINEERING DIVISION

INKSTER BOULEVARD WIDENING PROJECT
BROOKSIDE BOULEVARD TO KEEWATIN STREET
NOISE BARRIER 7 NORTH (FROM STA. 3+360)
PROFILE

CITY DRAWING NUMBER	
P-3301-91	
SHEET 59	OF 82
DRAWING No. 1-59	REV 0

A1 SIZE 23.4" x 33.1" (594mm x 841mm)
PLOT: 10/04/19 1:41:54 PM
AECOM FILE NAME: 0265-411-00_04-L-1027_RX.dwg Saved By: vibergj