CONTINUED ON DWG No 2-13

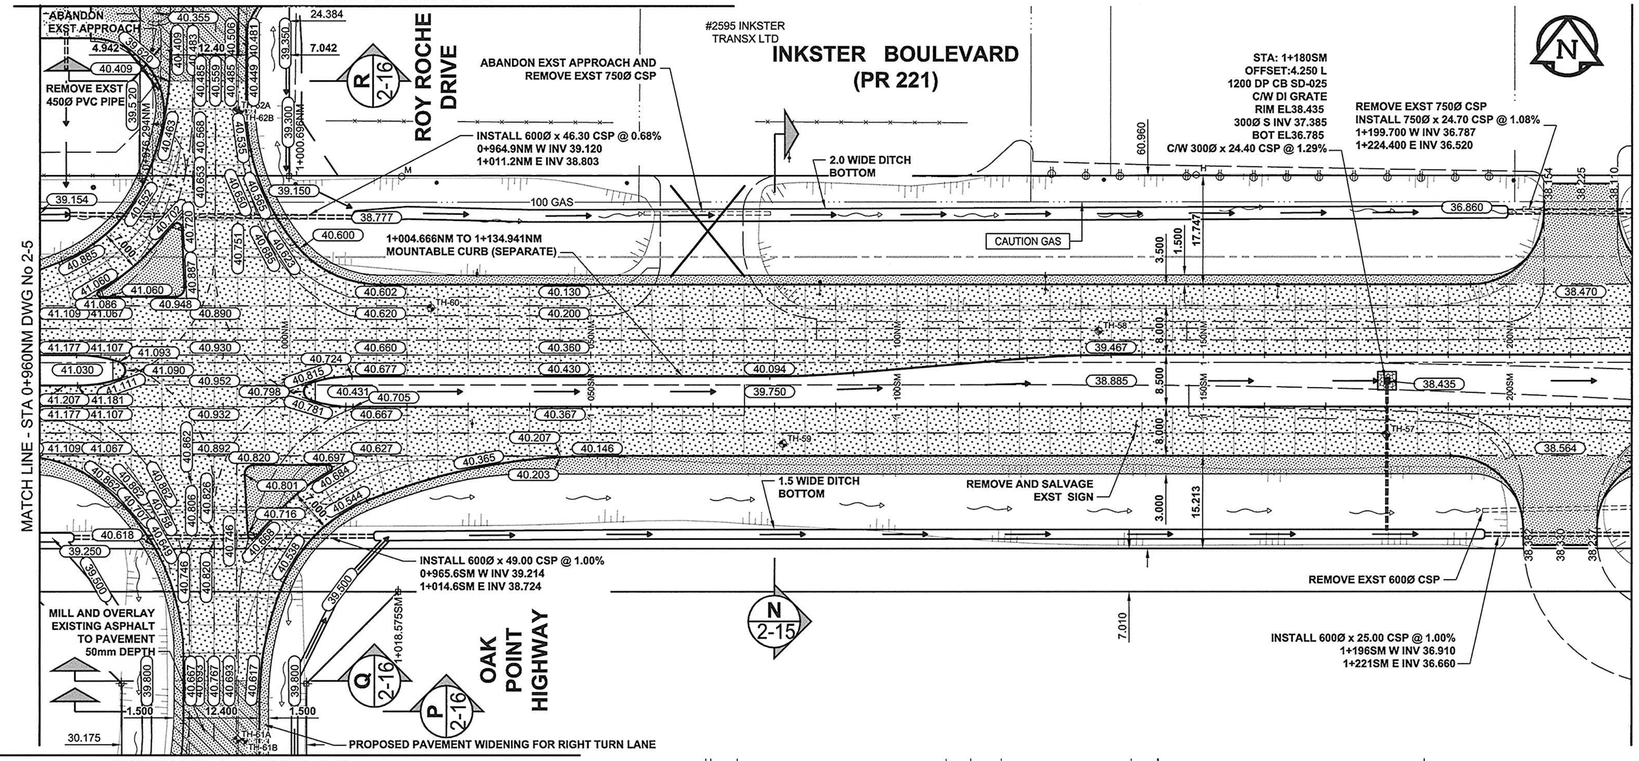

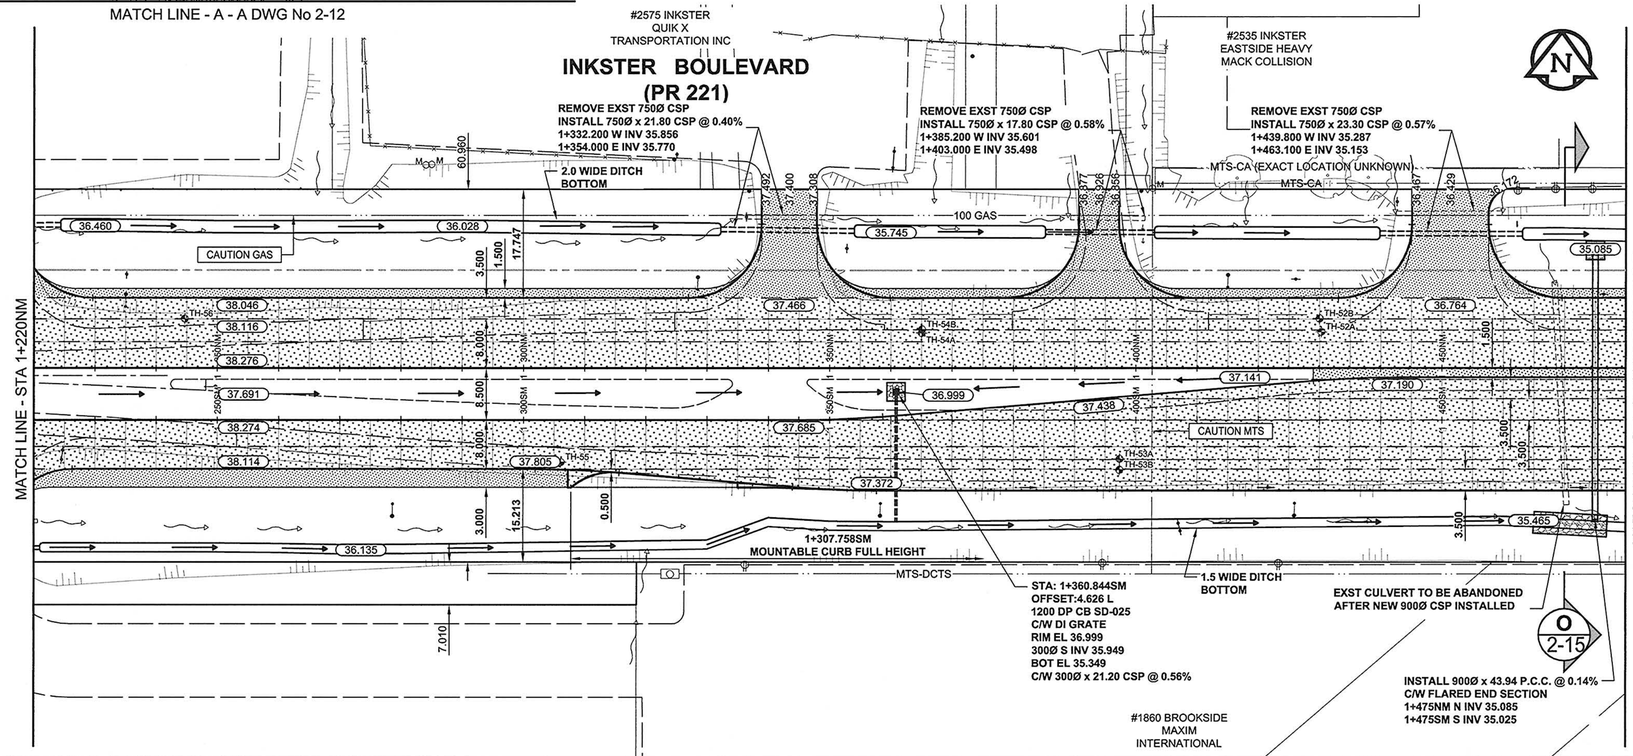

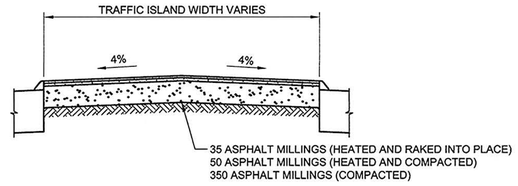

ISLAND COVER DETAIL

SCALE: NTS

NOTES
1. ADJUST EXST. MH AND CB RIMS TO NEW GRADES AS SHOWN.
2. LIGHT STANDARDS, HYDRO POLES, AND ANCHORS MAY REQUIRE TEMPORARY SUPPORT/REMOVAL OR REPLACEMENT AT THE EXPENSE OF THE CONTRACTOR. LIGHT STANDARD BASES TO BE PERMANENTLY REMOVED FROM SITE BY CONTRACTOR AT LOCATIONS INDICATED.
3. CONTRACTOR SHALL TAKE PRECAUTIONARY STEPS TO PROTECT EXISTING BOULEVARD TREES FROM DAMAGE RESULTING FROM CONSTRUCTION ACTIVITIES WITHIN THE LIMITS OF CONSTRUCTION AS OUTLINED IN THE SPECIFICATIONS.
4. ADD 200.000m TO ABBREVIATED ELEVATIONS TO OBTAIN GEODETIC ELEVATIONS.
5. CONTRACTOR SHALL TAKE PRECAUTIONARY STEPS TO CONTROL EROSION BY INSTALLING STRAW WATTLE AT LOCATIONS DIRECTED BY CONTRACT ADMINISTRATOR.
6. TRAFFIC ISLANDS AT OAK POINT HIGHWAY AND AT ROY ROCHE DRIVE ARE TO BE CONSTRUCTED ACCORDING MIT STANDARD FOR MEDIAN COVER, (HEATED ASPHALT MILLINGS). SEE MEDIAN COVER DETAIL THIS DRAWING.

EXISTING	LEGEND - PLAN	NEW	EXISTING	LEGEND - PLAN	NEW	EXISTING	LEGEND - PLAN	NEW
	GAS			MANHOLE			CONCRETE PAVEMENT	
	MTS			CATCH BASIN / CATCH PIT			ASPHALT PAVEMENT	
	HYDRO			CURB INLET WITH BOX			CONC. SIDEWALK/MEDIAN	
	CATV/FO			TREE			PAVING STONE	
	TRAFFIC SIGNALS/PIT		TH-12	TEST HOLE			GRAVEL	
	LAND DRAINAGE SEWER			PROPERTY LINE			RAMP CURB	
	SANITARY/COMBINED SEWER			SURVEY BAR			PLANING/REMOVAL	
	SSP/DCP			FENCE				
	WATERMAIN			BOC/EOPAVT				
	SUBDRAIN		33.000	ELEVATION	33.100			
	DITCH			TRAFFIC SIGN				

LOCATION APPROVED
UNDERGROUND STRUCTURES

SUPR, U/G STRUCTURES COMMITTEE — DATE

NOTE:
LOCATION OF UNDERGROUND STRUCTURES AS SHOWN ARE BASED ON THE BEST INFORMATION AVAILABLE. BUT NO GUARANTEE IS GIVEN THAT ALL EXISTING UTILITIES ARE SHOWN OR THAT THE GIVEN LOCATIONS ARE EXACT. CONFIRMATION OF EXISTENCE AND EXACT LOCATION OF ALL SERVICES MUST BE OBTAINED FROM THE INDIVIDUAL UTILITIES BEFORE PROCEEDING WITH CONSTRUCTION.

BM REFER TO ELEV DWG 1-1

NO.	REVISIONS	YY/MM/DD	BY
0	ISSUED FOR CONSTRUCTION	10/04/21	DID

This drawing has been prepared for the use of AECOM's client and may not be used, reproduced or relied upon by third parties, except as agreed by AECOM and its client, as required by law or for use by governmental reviewing agencies. AECOM accepts no responsibility, and denies any liability whatsoever, to any party that modifies this drawing without AECOM's express written consent. Do not scale this document. All measurements must be obtained from stated dimensions.

DESIGNED BY	WRJ/RPB	CHECKED BY	WRJ
DRAWN BY	DID/KLC	APPROVED BY	TGS
HOR. SCALE	1:500	RELEASED FOR CONSTRUCTION	
VERT. SCALE	1:20		
DATE	10/04/21	DATE	April 19 2021

PROFESSIONAL'S SEAL
PROVINCE OF MANITOBA
R. P. BRUCE
REGISTERED PROFESSIONAL ENGINEER

CONSULTANT DRAWING NO.
0265-411-00_04-CT1029_RX.dwg

METRIC
WHOLE NUMBERS INDICATE MILLIMETRES
DECIMALIZED NUMBERS INDICATE METRES

0 5 10 15 m H = 1:500

Certificate of Authorization
AECOM Canada Ltd.
No. 4671 Date: April 19/21

BID OPPORTUNITY NO. 232-2010

Winnipeg

THE CITY OF WINNIPEG
PUBLIC WORKS DEPARTMENT
ENGINEERING DIVISION

INKSTER BOULEVARD WIDENING PROJECT
430m WEST OF OAK POINT HIGHWAY TO BROOKSIDE BOULEVARD
HORIZONTAL ALIGNMENT
STA 0+960 TO STA 1+480

CITY DRAWING NUMBER	
P-3301-97	
SHEET 65	OF 82
DRAWING No. 2-6	REV 0

AECOM FILE NAME: 0265-411-00_04-CT1029_RX.dwg Saved By: doszpodd
PLOT: 10/04/16 4:16:31 PM
A1 SIZE 23.4" x 33.1" (594mm x 841mm)