SEWER JUNCTION INFORMATION
FOR SEWER ID MA60019912

REFERENCE–METERS EAST OF MANHOLE MH60017314

DIST. FROM REF. MANHOLE	JUNCTION DIA.	CLOCK REF.	SERVICE TYPE	DESCRIPTION
15.4	150	10	JN	–

ALL JUNCTION INFORMATION BASED ON CCTV INSPECTION

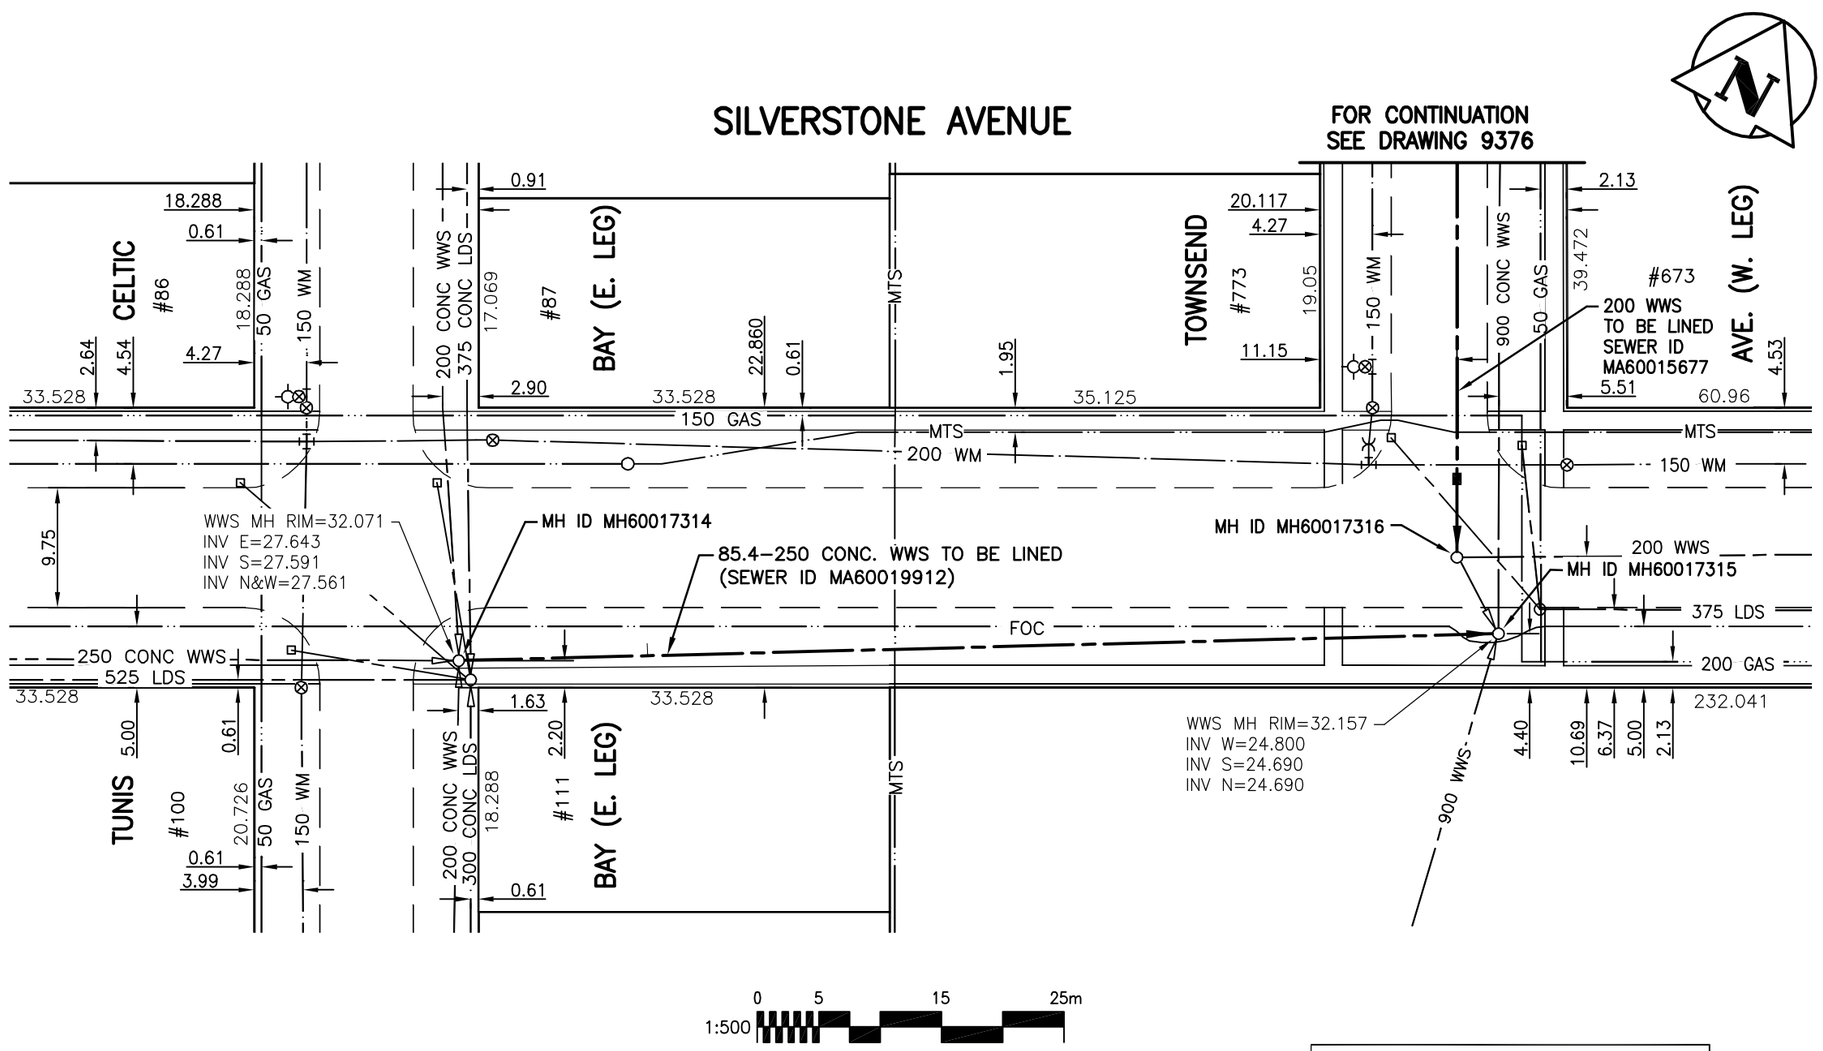

WARNING

IF POWER EQUIPMENT OR EXPLOSIVES ARE TO BE USED FOR EXCAVATION ON THIS PROJECT THE CONTRACTOR MUST:

1) NOTIFY THE GAS COMPANY OF THE PROPOSED LOCATION OF EXCAVATION.
2) TAKE PRECAUTION TO AVOID DAMAGE TO GAS COMPANY INSTALLATIONS.

SEE PROVINCIAL REGULATION 140/92 FOR DETAILS

METRIC

WHOLE NUMBERS INDICATE MILLIMETRES
DECIMALIZED NUMBERS INDICATE METRES

BENCH MARK: S. side of Silverstone Ave. @ Aurora St., Tblt. on top of 0.05 m dia. x 2.4 m iron pipe, 3.0 m N. of S.L. of Silverstone Ave. & 10.1 m W. of E.L. of Aurora St. produced from the N.

BID OPPORTUNITY 245–2010

APEGM
Certificate of Authorization
Stantec Consulting Ltd.
No. 1301 Date:_____

LOCATION APPROVED
UNDERGROUND STRUCTURES

SUPV. U/G STRUCTURES COMMITTEE — DATE

NOTE:
LOCATION OF UNDERGROUND STRUCTURES AS SHOWN ARE BASED ON THE BEST INFORMATION AVAILABLE BUT NO GUARANTEE IS GIVEN THAT ALL EXISTING UTILITIES ARE SHOWN OR THAT THE GIVEN LOCATIONS ARE EXACT. CONFIRMATION OF EXISTENCE AND EXACT LOCATION OF ALL SERVICES MUST BE OBTAINED FROM THE INDIVIDUAL UTILITIES BEFORE PROCEEDING WITH CONSTRUCTION.

B.M. 77–28
ELEV. 32.176m

NO.	REVISIONS	DATE	BY

Stantec

Stantec Consulting Ltd.
905 Waverley Street, Winnipeg, Manitoba
Tel 204–489–5900 Fax 204–453–9012

DESIGNED BY	J.K.H.	CHECKED BY	W.A.B.
DRAWN BY	J.K.H.	APPROVED BY	C.L.D.
HOR. SCALE:	1:500	RELEASED FOR CONSTRUCTION:	
VERTICAL:	N/A		
DATE	10.06.21	DATE	

ENGINEER'S SEAL
PROVINCE OF MANITOBA
C.L. DYCK
REGISTERED PROFESSIONAL ENGINEER

CONSULTANT DRAWING NO.
C-115

Winnipeg

THE CITY OF WINNIPEG
WATER AND WASTE DEPARTMENT

2010 SEWER RENEWALS
BY CIPP LINING - CONTRACT 14
SILVERSTONE AVENUE
MH AT TUNIS BAY (E. LEG) TO MH AT TOWNSEND AVE. (W. LEG)

SHEET 15 OF 26
CAD FILE DRAWING NUMBER 12350c-115-735.dwg
CITY DRAWING NUMBER 9368

\\s1112fs.ent\s1112232$\prmdsy\402_design\sheet_files\12350c-125-735.dwg
2010-06-03 11:30AM By: adane