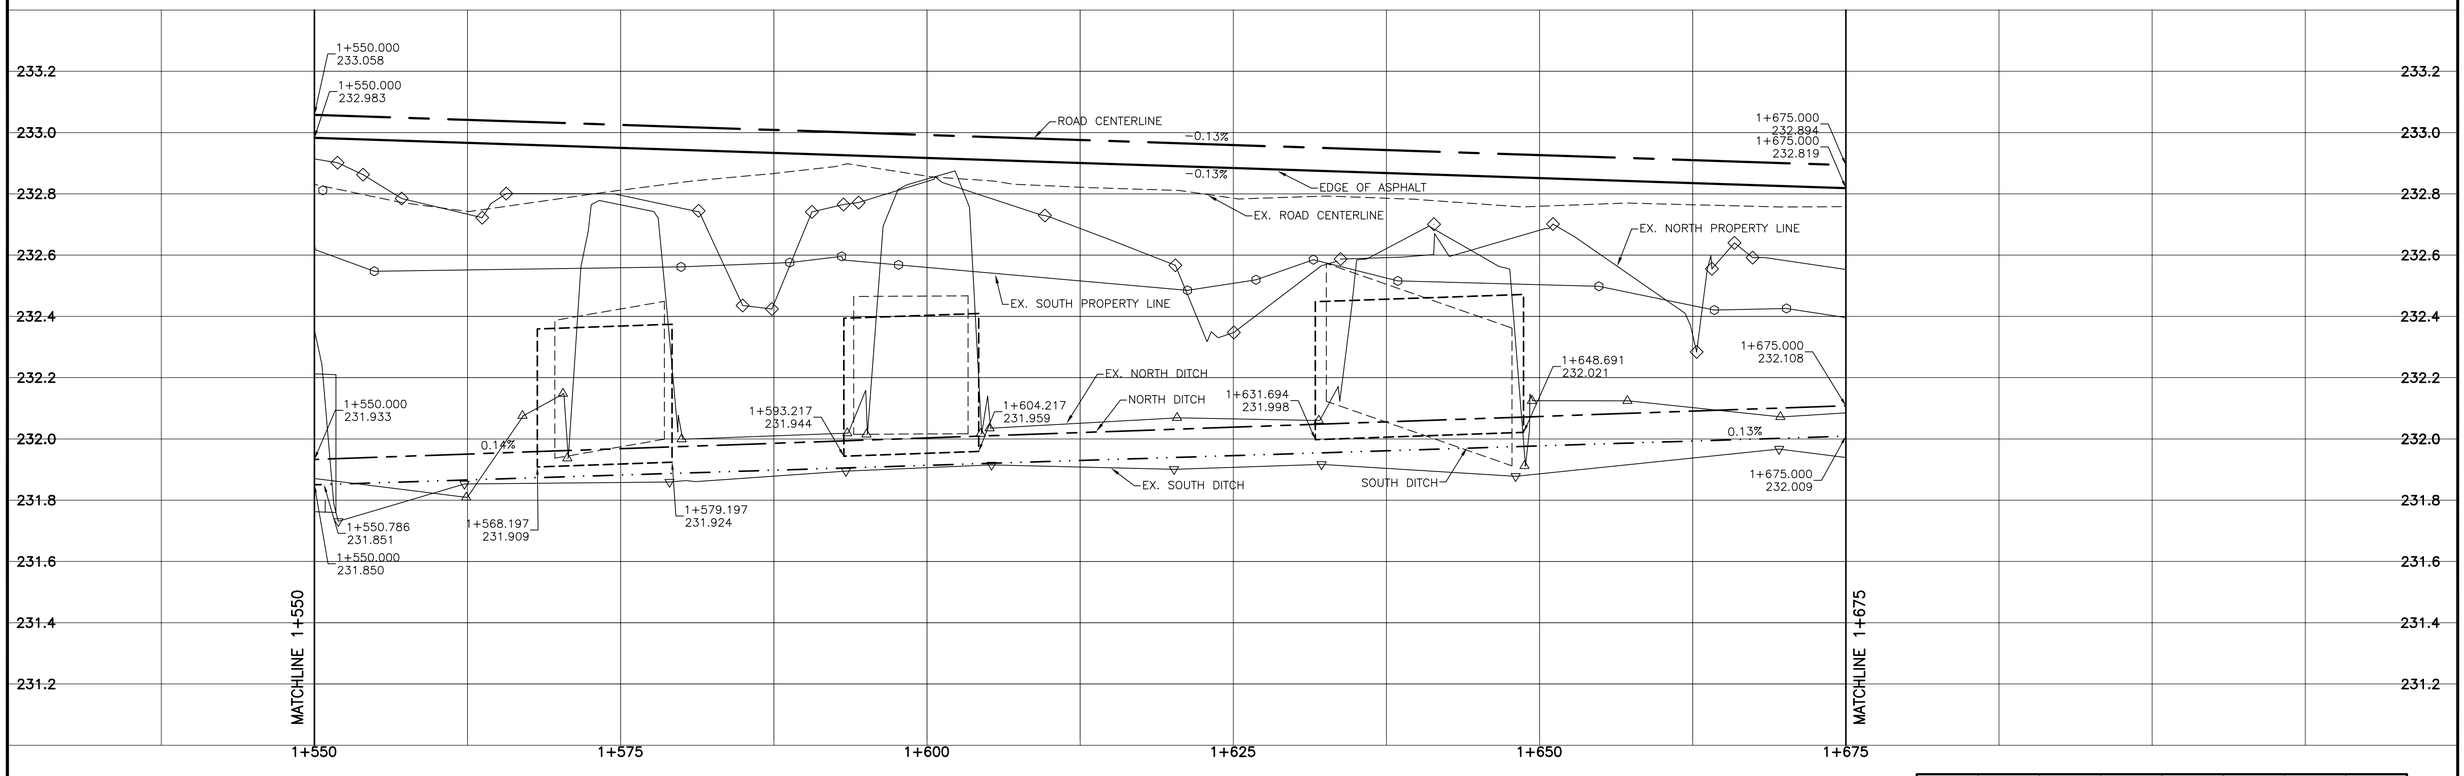

GUNN ROAD

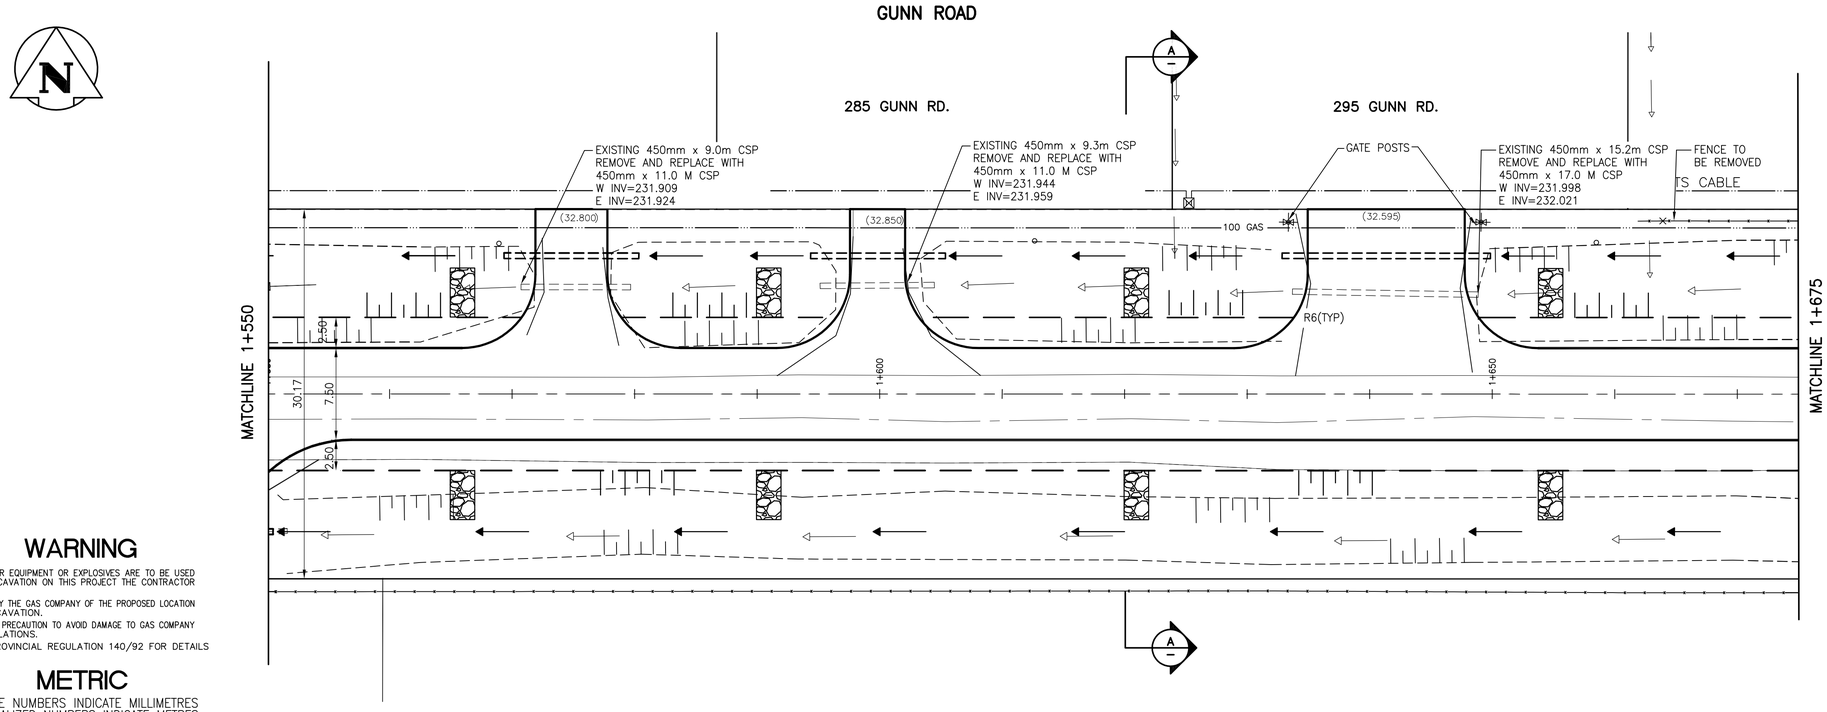

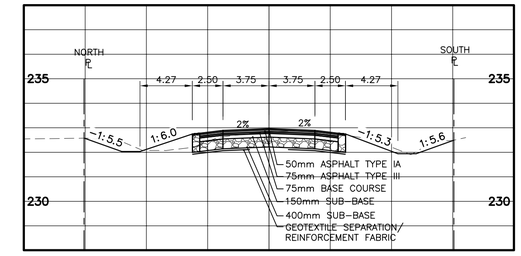

A – SECTION AT STA 1+620
1:250H 1:125V

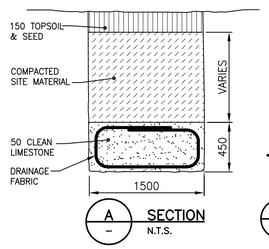

A – SECTION
N.T.S.

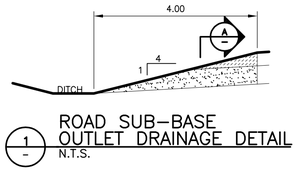

1 – ROAD SUB-BASE OUTLET DRAINAGE DETAIL
N.T.S.

WARNING

IF POWER EQUIPMENT OR EXPLOSIVES ARE TO BE USED FOR EXCAVATION ON THIS PROJECT THE CONTRACTOR MUST:

1) NOTIFY THE GAS COMPANY OF THE PROPOSED LOCATION OF EXCAVATION.

2) TAKE PRECAUTION TO AVOID DAMAGE TO GAS COMPANY INSTALLATIONS.

SEE PROVINCIAL REGULATION 140/92 FOR DETAILS

METRIC

WHOLE NUMBERS INDICATE MILLIMETRES
DECIMALIZED NUMBERS INDICATE METRES

EXISTING	LEGEND–PLAN	PROPOSED	EXISTING	LEGEND–PLAN	PROPOSED	EXISTING	LEGEND–PROFILE	PROPOSED
150 WM	WATERMAIN	150 WM		HYDRO		150 WM	WATERMAIN	150 WM
⊹	HYDRANT	✦		M.T.S.		⊹ , ⊹	HYDRANT, VALVE	⊹ , ⊹
⊗	VALVE	⊗		CONCRETE		300 LDS	LAND DRAINAGE SEWER	300 LDS
300 LDS	LAND DRAINAGE SEWER	300 LDS		ASPHALT		250 WWS	WASTE WATER SEWER	250 WWS
250 WWS	WASTE WATER SEWER	250 WWS		SIDEWALK		×	℄ PROFILE	
○	MANHOLE	●		PROPERTY LINE		□	NORTH OR WEST GUTTER	
□	CATCH BASIN	■	⊕	SURVEY BAR	✦	○	SOUTH OR EAST GUTTER	
▽	CURB INLET	▼		DITCH		◇	NORTH OR WEST ℙ	
	JUNCTIONS		(31.334)	ELEVATION	(32.231)	○	SOUTH OR EAST ℙ	
	CULVERT			SIDEWALK RAMP		△	NORTH OR WEST DITCH	
	GAS		○	HYDRO POLE	○	▽	SOUTH OR EAST DITCH	

LOCATION APPROVED
UNDERGROUND STRUCTURES

SUPV. U/G STRUCTURES COMMITTEE _____ DATE _____

NOTE:

LOCATION OF UNDERGROUND STRUCTURES AS SHOWN ARE BASED ON THE BEST INFORMATION AVAILABLE BUT NO GUARANTEE IS GIVEN THAT ALL EXISTING UTILITIES ARE SHOWN OR THAT THE GIVEN LOCATIONS ARE EXACT. CONFIRMATION OF EXISTENCE AND EXACT LOCATION OF ALL SERVICES MUST BE OBTAINED FROM THE INDIVIDUAL UTILITIES BEFORE PROCEEDING WITH CONSTRUCTION.

B.M.
ELEV.

NO.	REVISIONS	DATE	BY
0	ISSUED FOR TENDER	10.03.25	W.K.B.

Stantec Consulting Ltd.
905 Waverley Street, Winnipeg, Manitoba
Tel 204-489-5900 Fax 204-453-9012

DESIGNED BY	W.K.B.	CHECKED BY	V.M.M.
DRAWN BY	R.V.	APPROVED BY	W.K.B.
HOR. SCALE:	1:250	RELEASED FOR CONSTRUCTION:	
VERTICAL:	1:10		
DATE	09.10.09	DATE	

ENGINEER'S SEAL
PROVINCE OF MANITOBA
W.K. BYCZEK
MEMBER 23067
REGISTERED PROFESSIONAL ENGINEER

CONSULTANT DRAWING NO.
C-209

APEGM
Certificate of Authorization
Stantec Consulting Ltd.
No. 1301 Date:_____

Winnipeg

THE CITY OF WINNIPEG
PUBLIC WORKS DEPARTMENT
ENGINEERING DIVISION

GUNN ROAD
PLESSIS ROAD TO REDONDA STREET
STA. 1+550 TO STA. 1+675
ROAD RECONSTRUCTION

SHEET	9 OF 29
CAD FILE DRAWING NUMBER	05170c-201-726.dwg
CITY DRAWING NUMBER	P-3318-09

V:\1137\active\117705170\drawing\v11_model_files\05170c-sp-gunn.dwg
2010-03-25 01:51PM By: lgal