BID OPPORTUNITY No.: 280-2010

FILE No.: 10-R-02-B

Type of Work: Concrete Rehabilitation and Asphalt Overlay

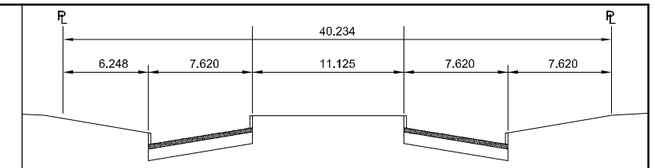

SECTION A
N.T.S.

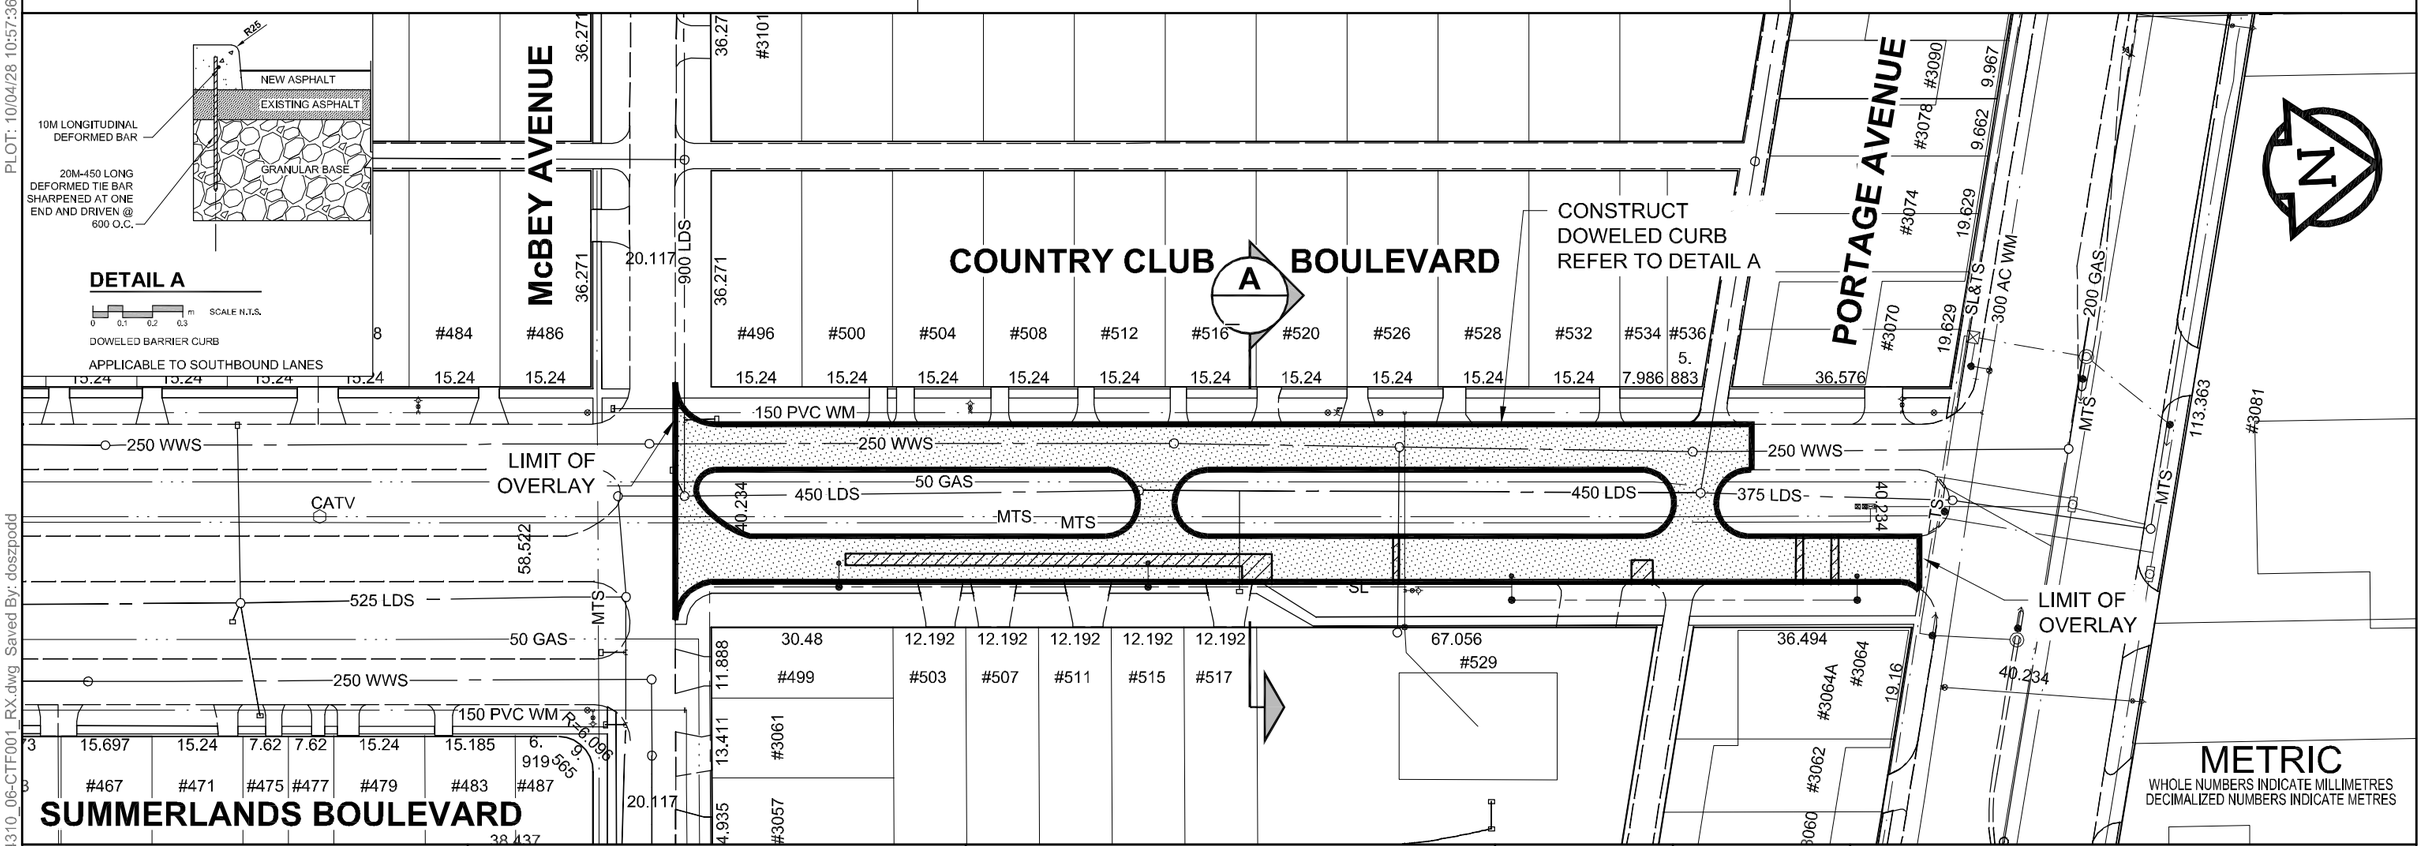

- ASPHALT OVERLAY
- CONCRETE REPLACEMENT

AECOM

This drawing has been prepared for the use of AECOM's client and may not be used, reproduced or relied upon by third parties, except as agreed by AECOM and its client, as required by law or for use by governmental reviewing agencies. AECOM accepts no responsibility, and denies any liability whatsoever, to any party that modifies this drawing without AECOM's express written consent. Do not scale this document. All measurements must be obtained from stated dimensions.

Winnipeg

THE CITY OF WINNIPEG
PUBLIC WORKS DEPARTMENT
ENGINEERING DIVISION
TECHNOLOGY SERVICES BRANCH
106 - 1155 PACIFIC AVE

DATE:	DRAWING NO.:
10/04/29	06-CTF001
DRAWN BY:	SCALE:
DID	1:1000

2010 LOCAL STREET RENEWAL PROGRAM
COUNTRY CLUB BOULEVARD
McBEY AVENUE
TO PORTAGE AVENUE

B SIZE 11" x 17" (279.4mm x 431.8mm)
PLOT: 10/04/28 10:57:36 AM
UMA FILE NAME: 060144310_06-CTF001_RX.dwg Saved By: doszpodd